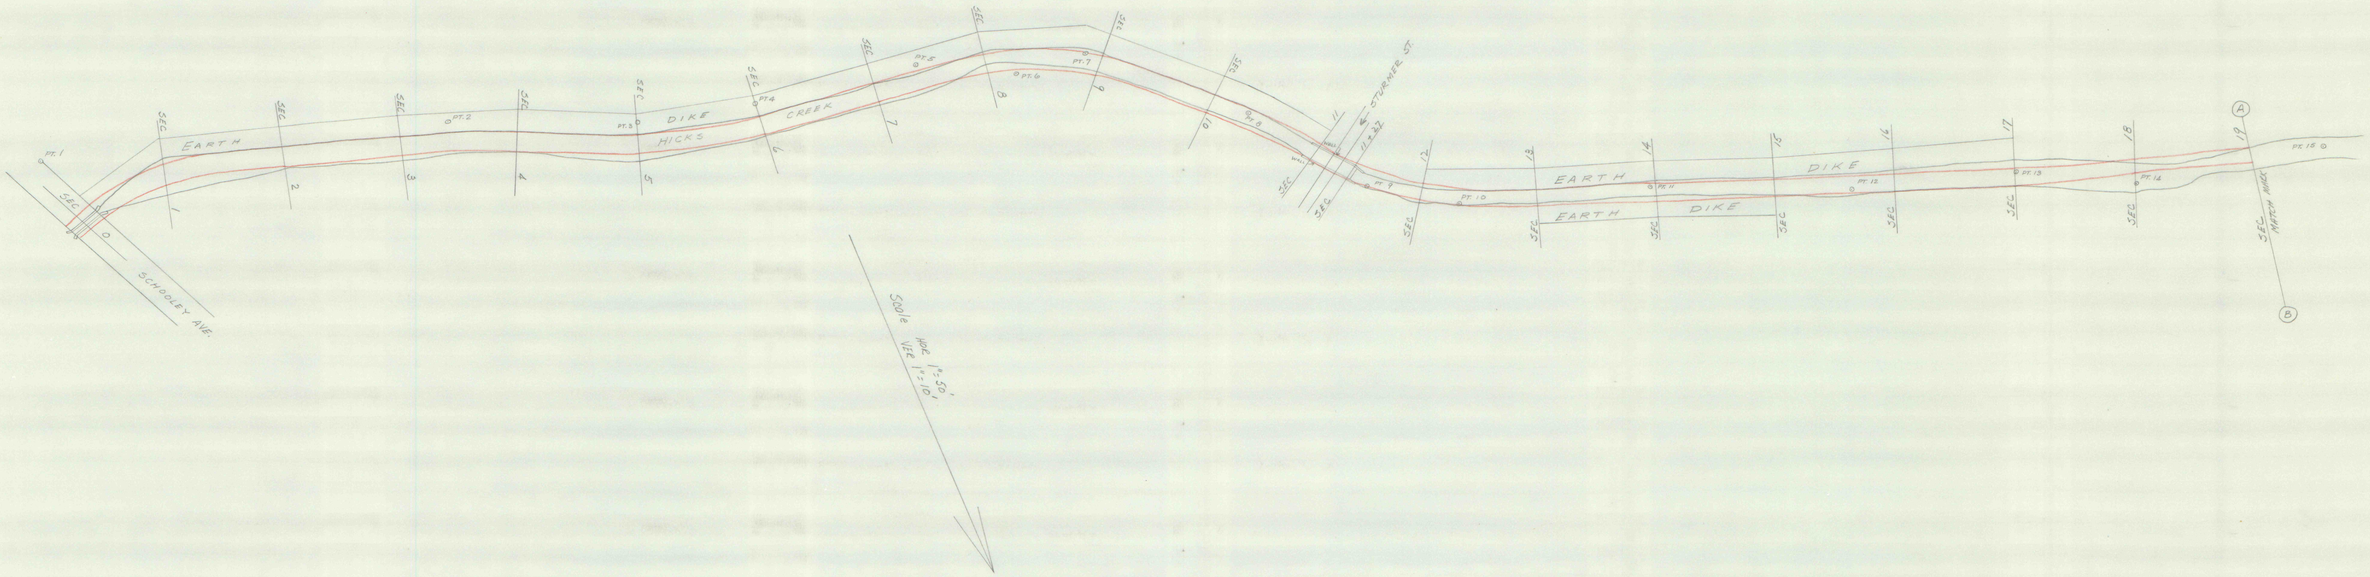

RELOCATION and PAVING
(CARPENTER) HICKS CREEK

PLATE 1 of 5