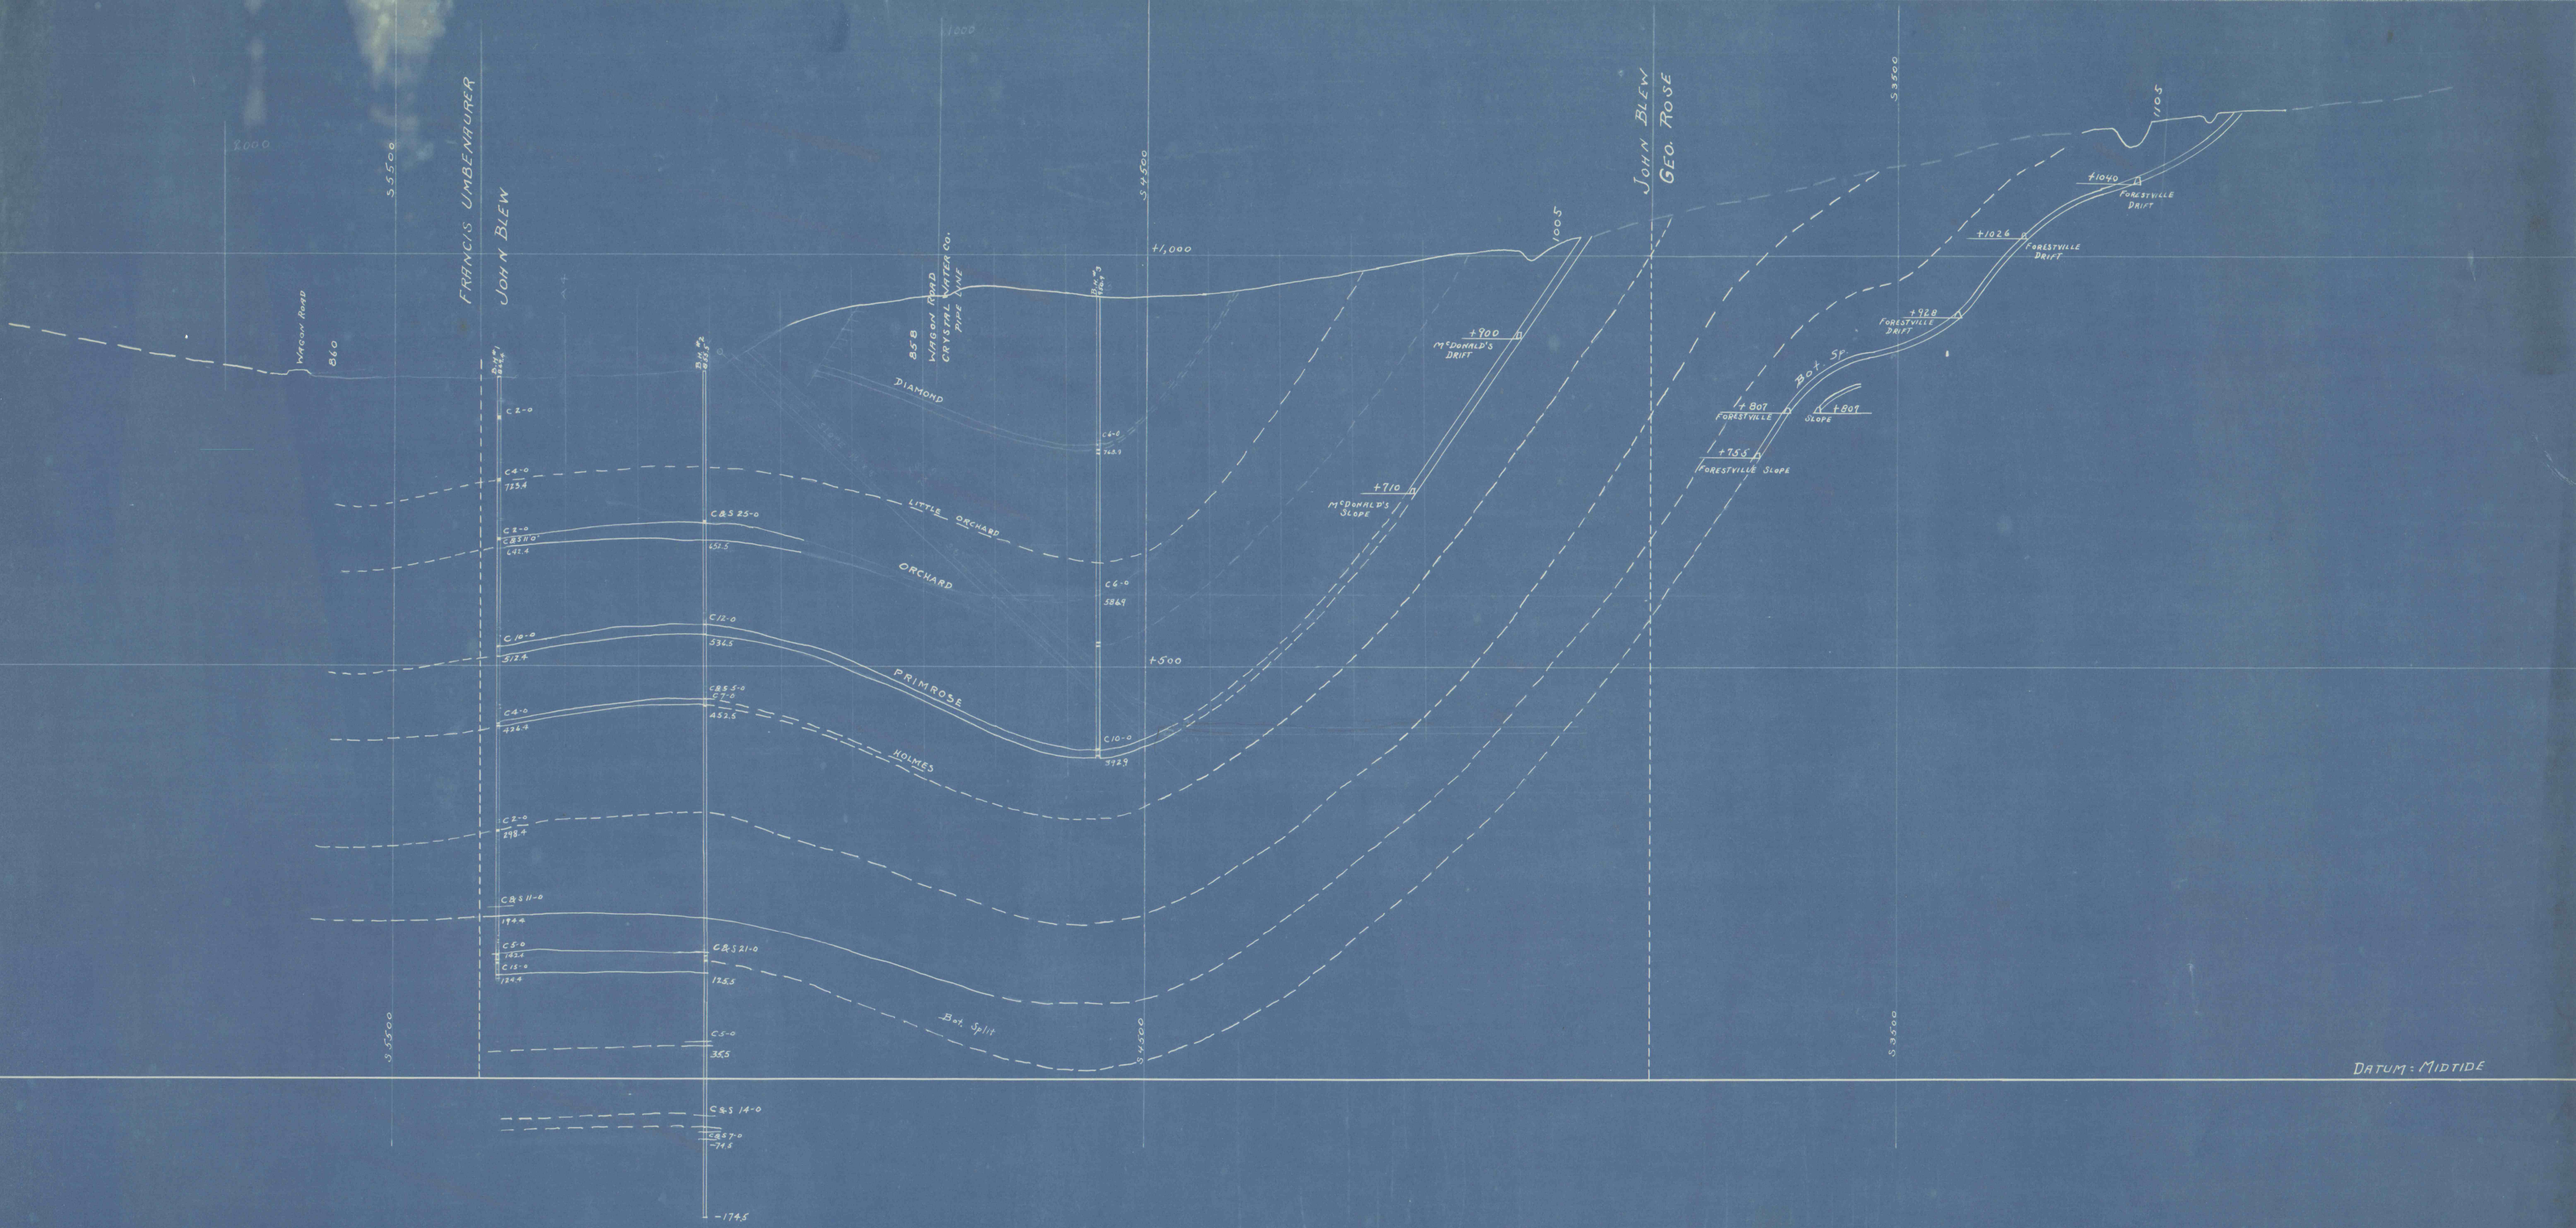
FRANCIS UMBENAURER
JOHN BLEW
JOHN BLEW
GEO. ROSE
WAGON ROAD
860
858
WAGON ROAD
CRYSTAL WATER CO.
PIPE LINE
DIAMOND
LITTLE ORCHARD
ORCHARD
PRIMROSE
HOLMES
Bot. Split
McDONALD'S DRIFT
McDONALD'S SLOPE
FORESTVILLE DRIFT
FORESTVILLE SLOPE
FORESTVILLE
SLOPE
Bot. Sp
+1,000
+500
+900
+710
+807
+735
+1040
+1024
+928
DATUM: MIDTIDE

YO
IN