O. #25

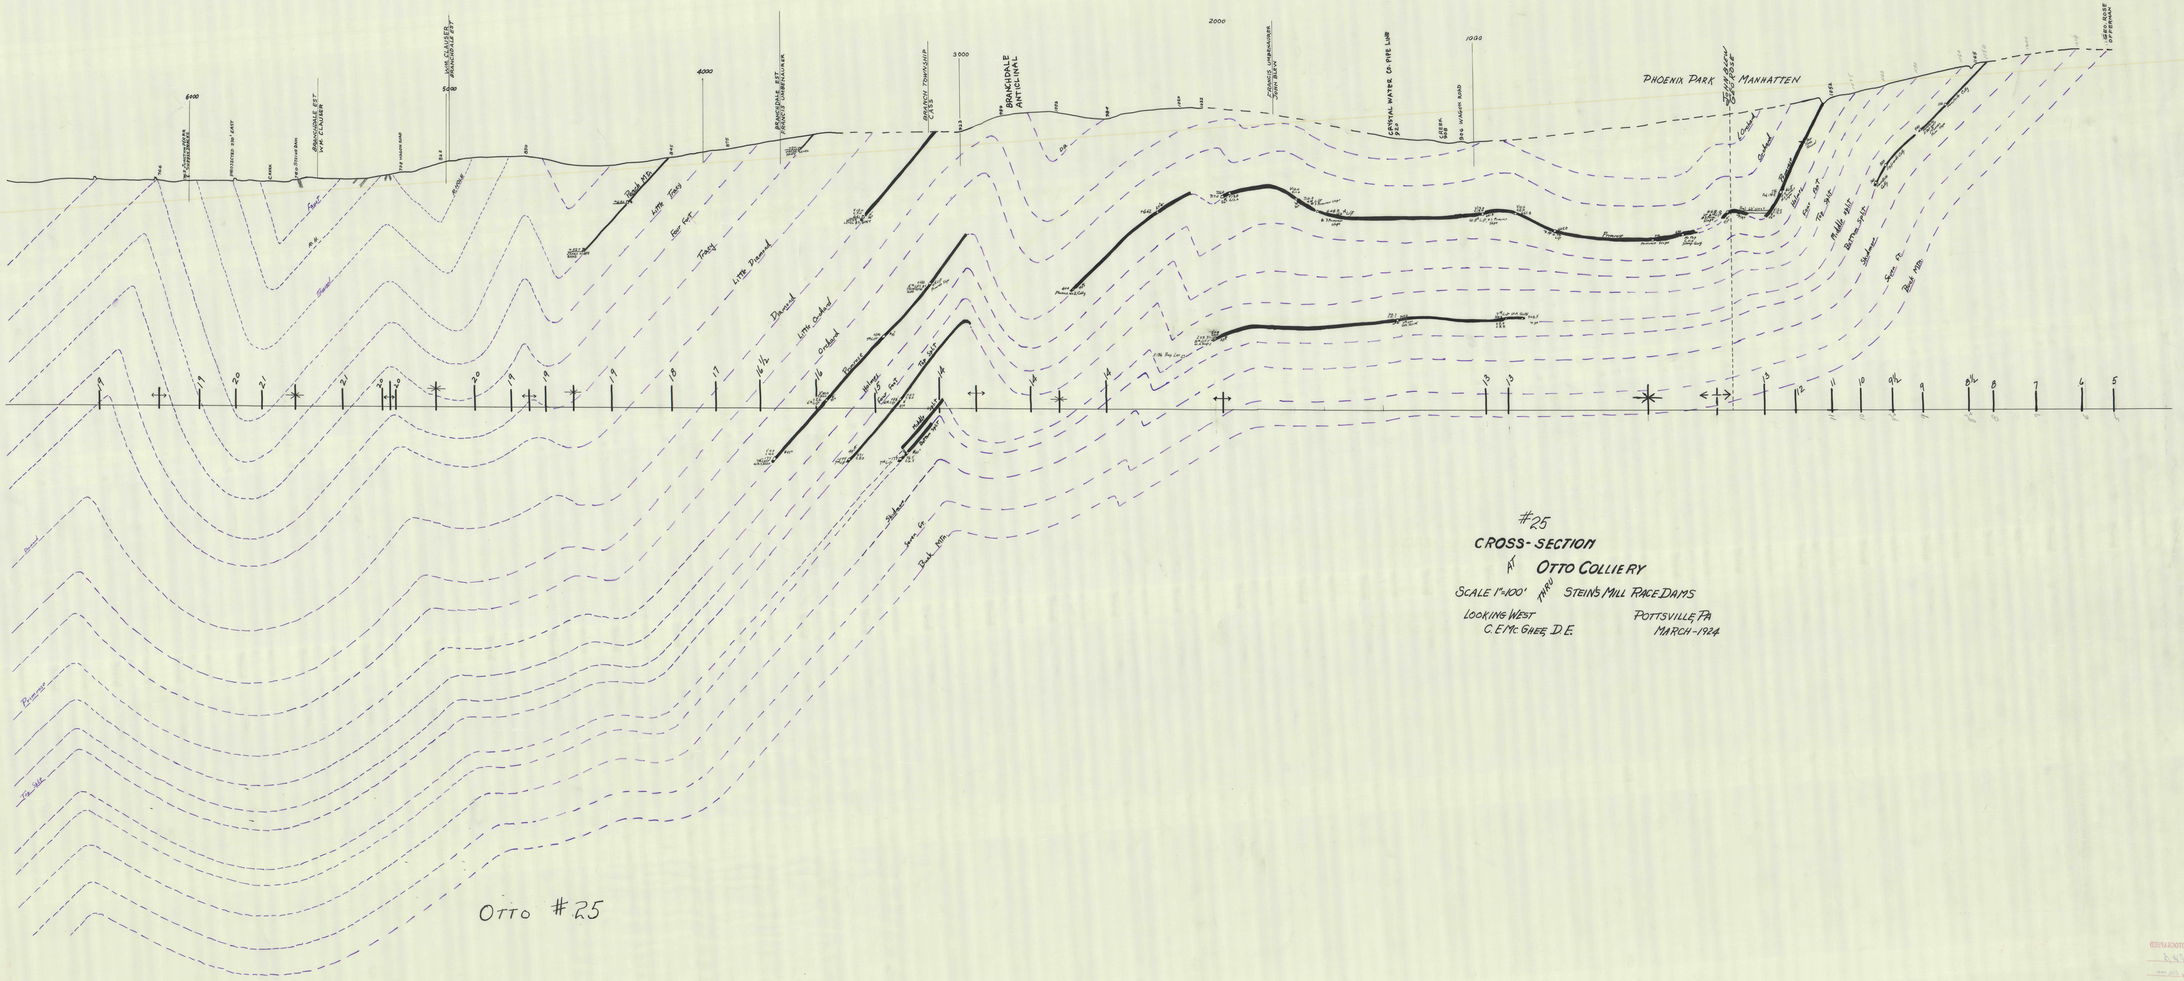

#25
CROSS-SECTION
AT OTTO COLLIERY
SCALE 1"=100' THRU STEIN'S MILL RACE DAMS
LOOKING WEST POTTSVILLE PA
C.E.M. GEE D.E. MARCH-1924

OTTO #25