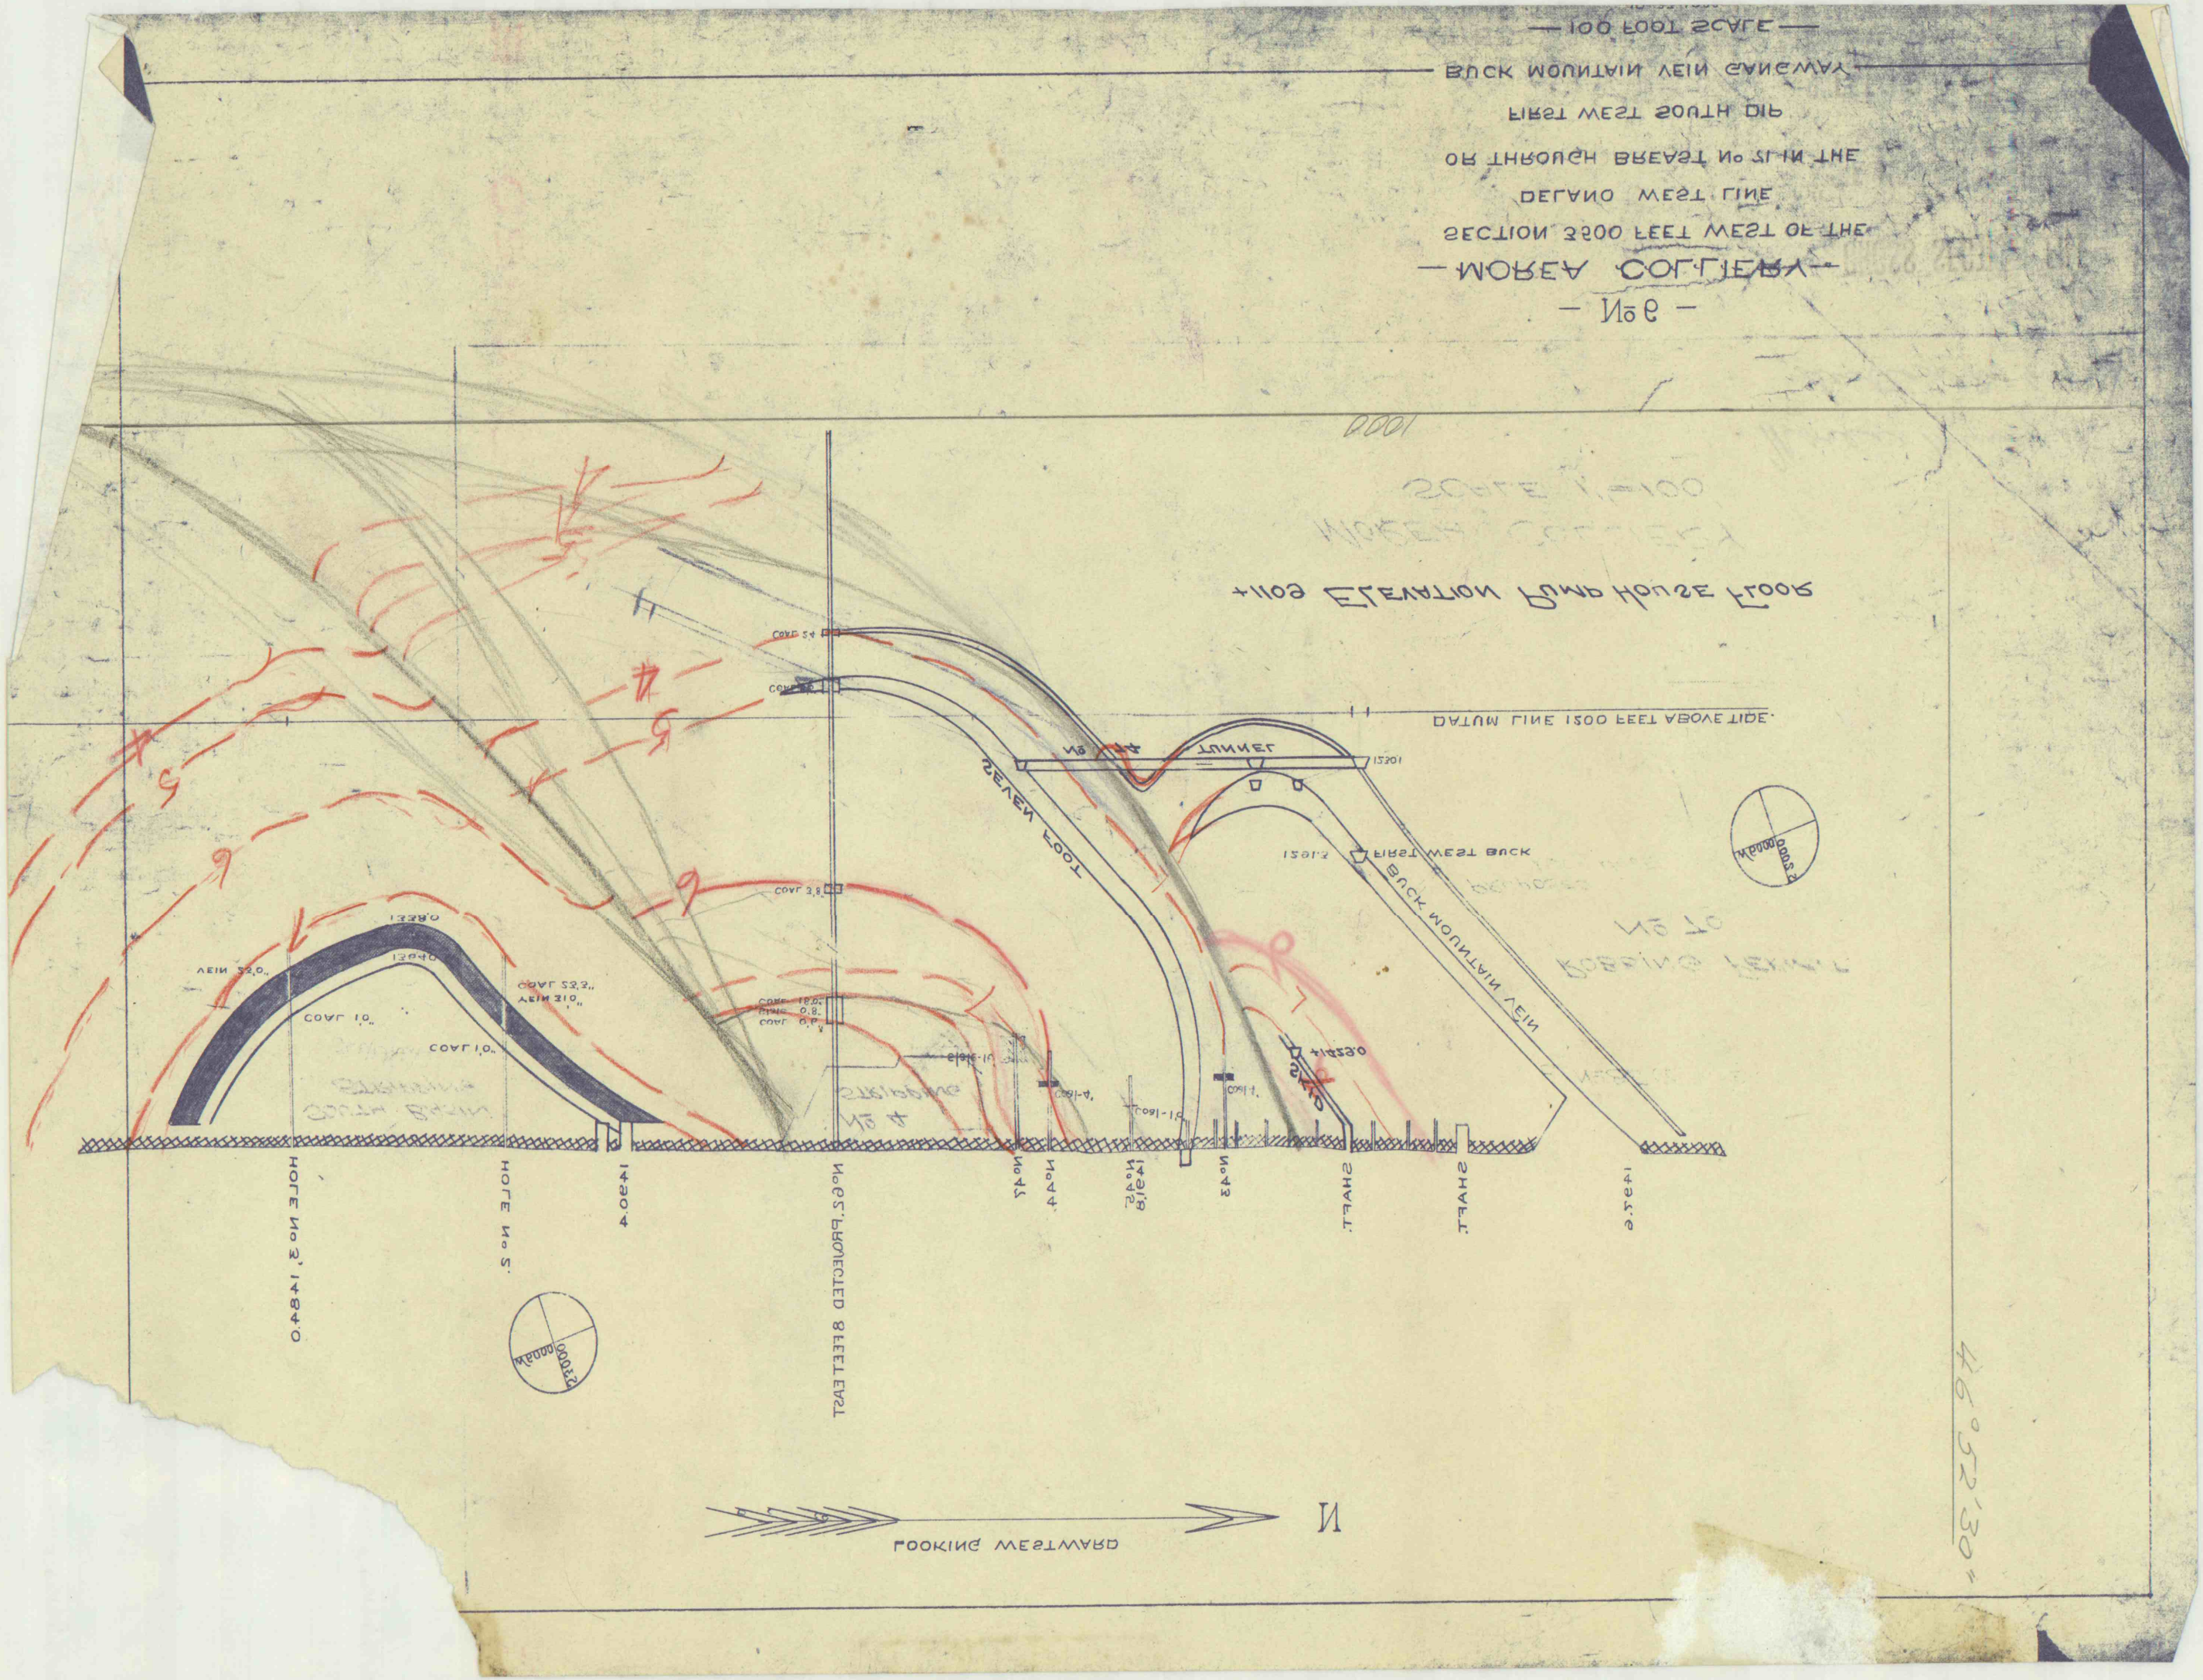
— No 8 —
— MOREA COLLIERY —
SECTION 3200 FEET WEST OF THE
DELANO WEST LINE
OR THROUGH BREAST No 21 IN THE
FIRST WEST SOUTH DIP
BLACK MOUNTAIN VEIN CANIEWAY
— 100 FOOT SCALE —
+1109 ELEVATION PUMP HOUSE FLOOR
DATUM LINE 1500 FEET ABOVE TIDE.
SEVEN FOOT
TUNNEL
FIRST WEST BACK
BLACK MOUNTAIN VEIN
COAL 54
COAL 35
COAL 18.0
BRIDGE 0.8
COAL 0.8
COAL 10
VEIN 32.0
COAL 32.2
VEIN 31.0
COAL 10
1500.0
1501.2
1501.0
+1122.0
0.4841.3 ON ELEV
HOLE No 5
4.0641
TRAE TEETER & DETERIORA. 5.0 N
7.4 N
4.4 N
8.1641
2.4 N
SHAFT
SHAFT
9.1541
LOOKING WESTWARD
N
Mapping Dept
Mapping Dept
No 4
No 10
No 14
No 8
1000
SCALE 1=100
MOREA COLLIERY
26°22'30"