MOUNT CARMEL, CENTRALIA, COAL RIDGE OR MONTANA, GERMANTOWN AND MAHANOY BASINS, SCHUYLKILL, COLUMBIA AND NORTHUMBERLAND COUNTIES.

SECOND GEOLOGICAL SURVEY OF PENNSY.

ANTHRACITE DISTRICT. CHAS. A. ASH

SECTION OF COAL MEASURES
ASHLAND SHEET.
BELL'S TUNNEL AND POTTS COLLIERY.

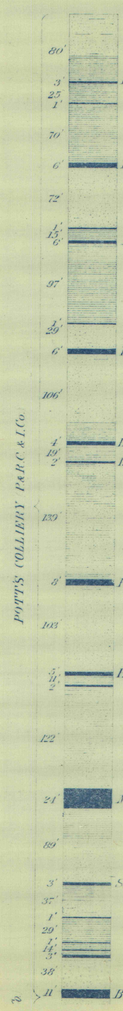

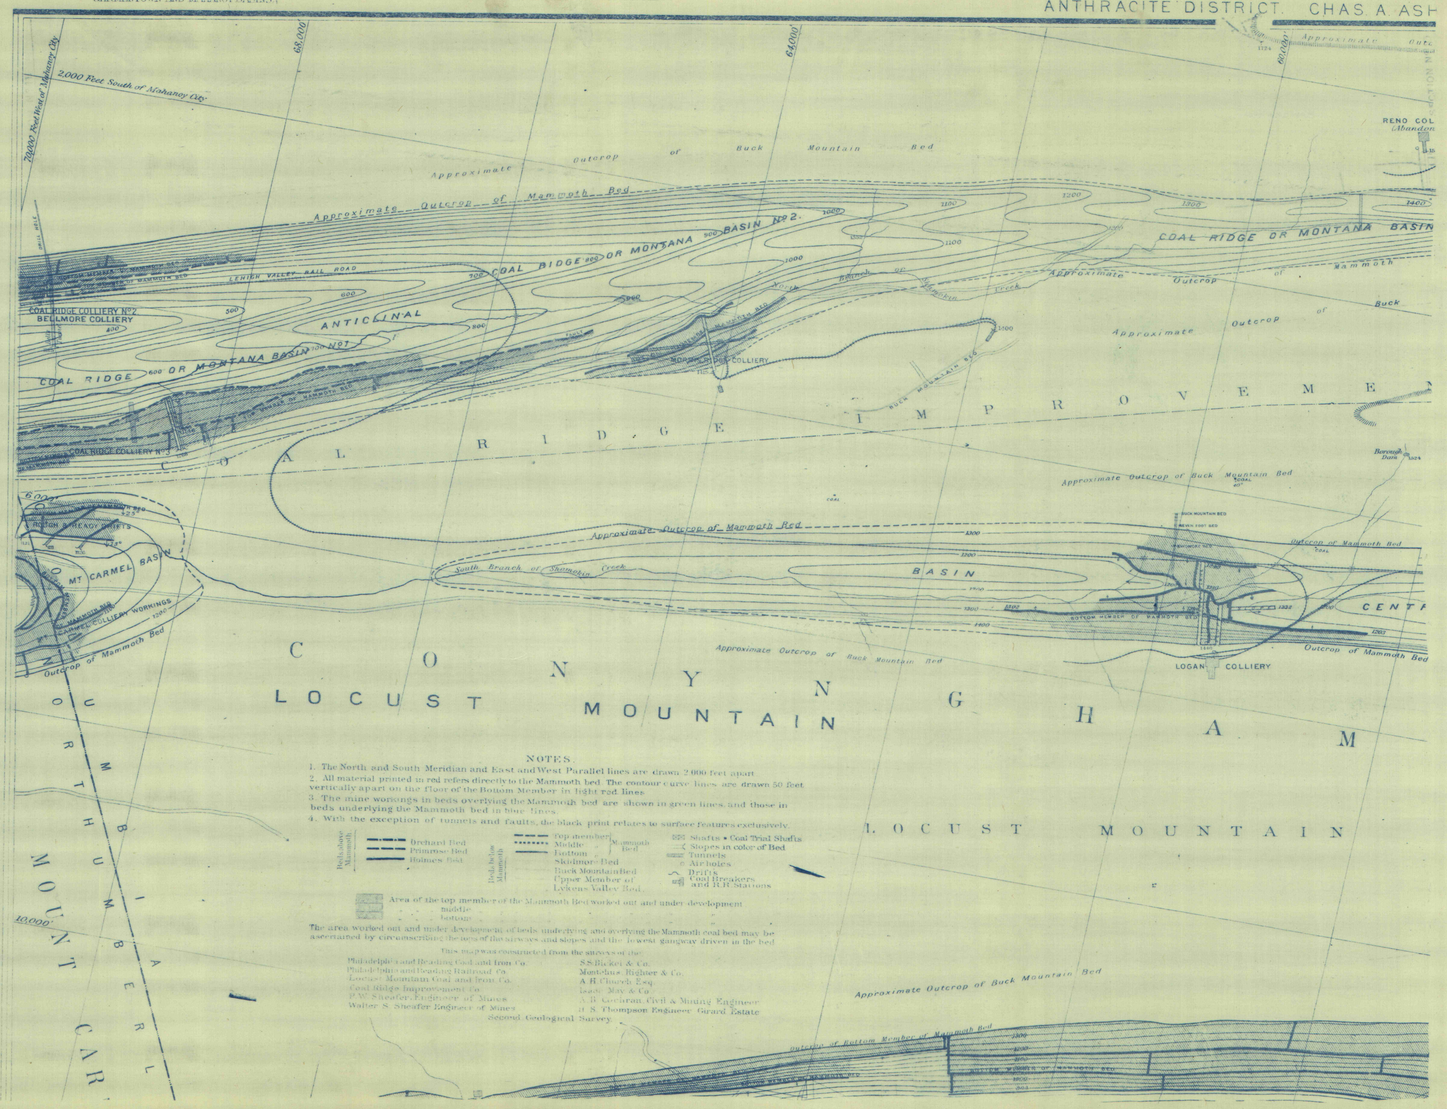

NOTES.

1. The North and South Meridian and East and West Parallel lines are drawn 2,000 feet apart.
2. All material printed in red refers directly to the Mammoth bed. The contour curve lines are drawn 50 feet vertically apart on the floor of the Bottom Member in light red lines.
3. The mine workings in beds overlying the Mammoth bed are shown in green lines, and those in beds underlying the Mammoth bed in blue lines.
4. With the exception of tunnels and faults, the black print relates to surface features exclusively.

Beds above Mammoth: Orchard Bed; Primrose Bed; Holmes Bed.

Beds below Mammoth: Skidmore Bed; Buck Mountain Bed; Upper Member of Lykens Valley Bed.

Mammoth Bed: Top member; Middle; Bottom.

Shafts • Coal Trial Shafts; Slopes in color of Bed; Tunnels; Air holes; Drift's; Coal Breakers and R.R. Stations.

Area of the top member of the Mammoth Bed worked out and under development.
" " middle " " "