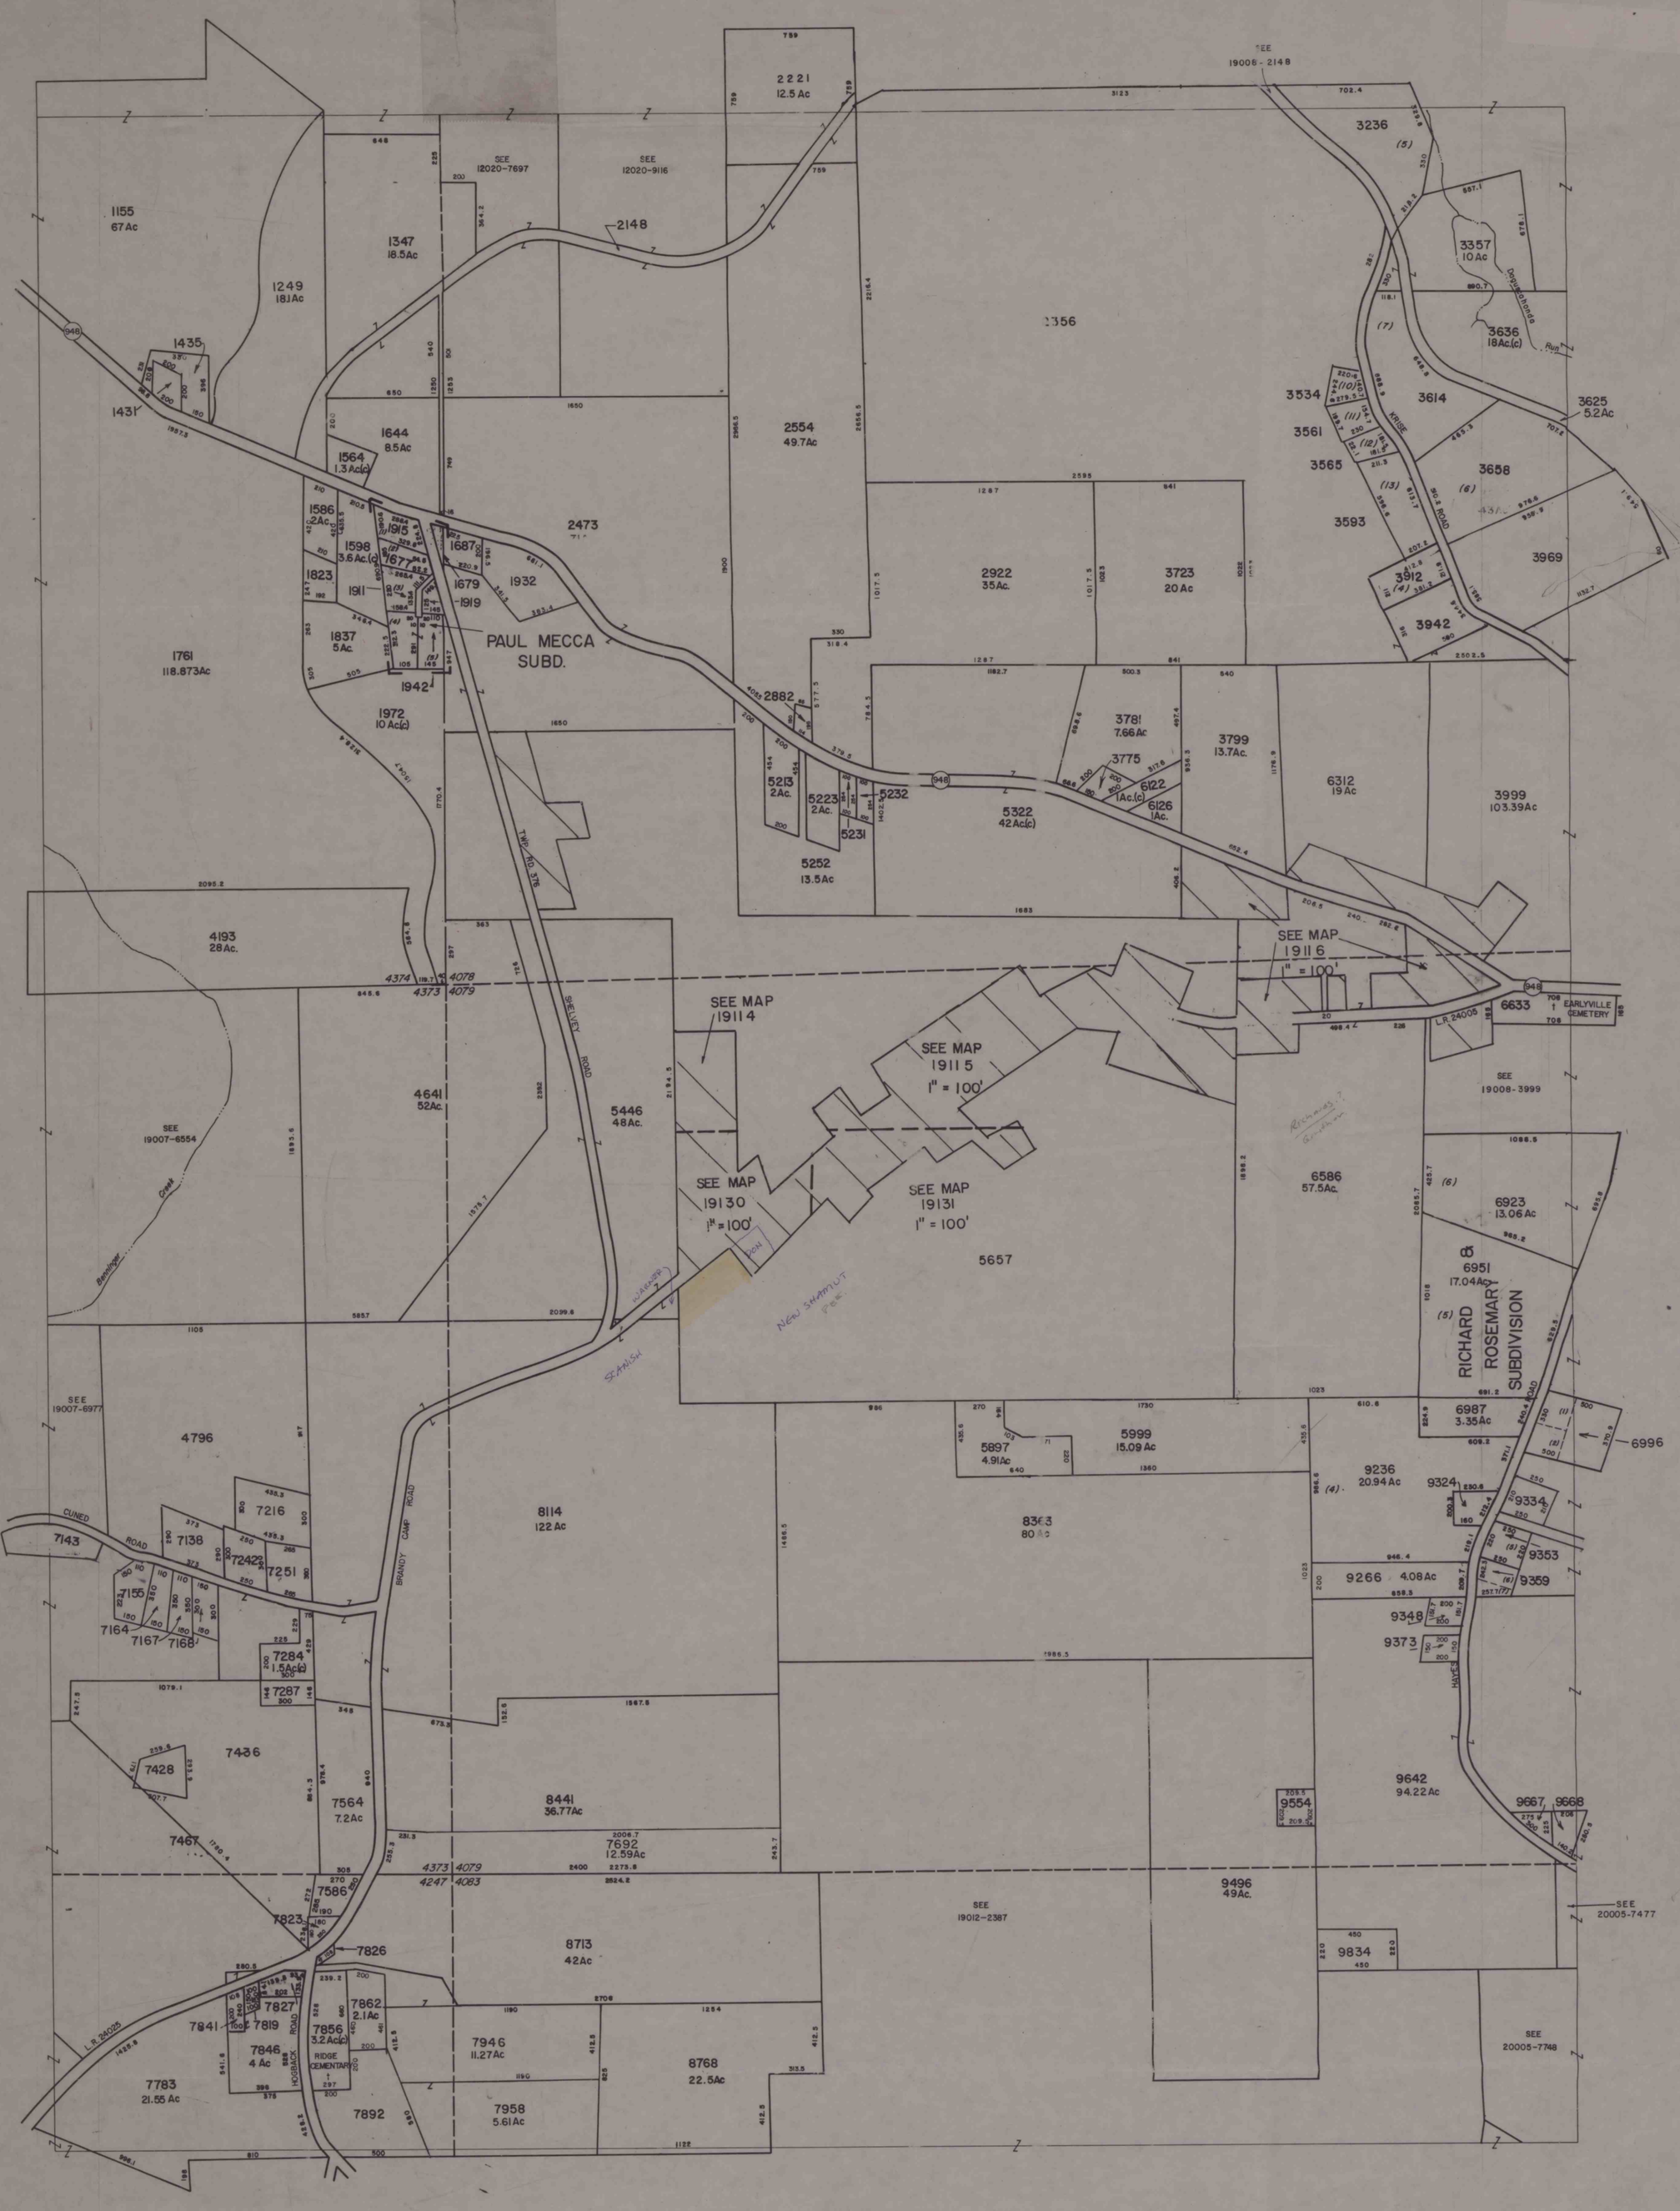

THIS MAP IS A COPY OF THE CURRENT ASSESSMENT MAP. IT IS IN NO WAY INTENDED TO BE USED AS A SURVEY MAP. ITS INTENT IS FOR ASSESSMENT PURPOSES ONLY, THAT BEING APPROXIMATE LOCATION.

DATE: 8/22/97

SPECIAL DISTRICTS

TYPE	SYMBOL	CODE	NAME
SCHOOL	— SCH —	06	ST. MARYS AREA SCHOOL DISTRICT
SCHOOL	— SCH —		
SCHOOL	— SCH —		

PREPARED BY

CLT BALANCED GOVERNMENTAL SERVICES

Tax Mapping Division

COLE-LAYER-TRUMBLE COMPANY

3535 Salem Avenue Dayton, Ohio 45429

PREPARED FOR

ELK COUNTY COMMISSIONERS

FRANCIS L. KUNTZ, CHAIRMAN

THOMAS G. GORMAN & DEAN J. WILLIAMS

ELK COUNTY COURT HOUSE

RIDGWAY, PENNSYLVANIA 15853

REAL PROPERTY MAP

03 FOX TOWNSHIP

ELK COUNTY, PENNSYLVANIA

MAPPING LEGEND

STATE & COUNTY LINE		PATENT & GREAT LOT LINE		TAX PAYER I.D. PARCEL NUMBER	1357	ORIGINAL REALTY LOT LINE		INTERSTATE HIGHWAY	80
TOWNSHIP, CITY & BORO LINE		LAKE, POND, RIVER & STREAM		(Future) COORDINATE LOCATOR	(E348,000 x N444,000)	ORIGINAL REALTY BLOCK NUMBER	(0)	U.S. HIGHWAY	219
HIGHWAY, ROAD & STREET R/W		SWAMP		CEMETERY, CHURCH, SCHOOL, ETC.	BY NAME	ORIGINAL REALTY LOT NUMBER	(01)	PENNA. STATE HIGHWAY (L.R. 24001) &	948
RAILROAD R/W		ABANDONED RAILROAD R/W		RAILROADS	BY NAME	AREA IN ACRES (From Deed)	1.5Ac.	ELK COUNTY HIGHWAY	99
PROPERTY LINE		U.S. FOREST SERVICE LAND		ALLEGHENY NATIONAL FOREST	BY NAME	AREA IN ACRES (Calculated)	2Ac(c)	TOWNSHIP ROAD, ETC.	BY NAME
UTILITY EASEMENT R/W		PENNA. DEPT. OF FOREST LAND		PENNA. DEPT. OF FOREST LAND	BY NAME	DIMENSIONS IN FEET (From Deed)	16.5'	STREET, AVENUE, ETC.	BY NAME
LAND HOOK		PENNA. STATE GAME LAND		PENNA. STATE GAME LAND	BY NAME	DIMENSIONS IN FEET (Scaled)	66'(s)	PRIVATE ROAD & R/W	BY NAME

MAP IDENTIFICATION

1:24,000 (7 1/2' Series) USGS QUADRANGLE MAP

19 BRANDY CAMP

QUAD @ 1" = 1600' | 1/4 @ 1" = 800' | 1/16 @ 1" = 400' | 008

1/64 @ 1" = 200' | 1/256 @ 1" = 100' | 1/1024 @ 1" = 50'

MAP NUMBER: 19008

DATES & SCALES

DATE OF MAP: 2 / 13 / 76

DATE OF MAP REVISION: / /

DATE OF AERIAL PHOTOGRAPHY 12/3/73

SCALE OF AERIAL PHOTOGRAPHY 1" = 400'

400 0 400 FEET

MAP SCALE: 1" = 400'

INDEX TO ADJOINING MAPS

N

12019	12020	13017
19007	19008	20005
19011	19012	20009