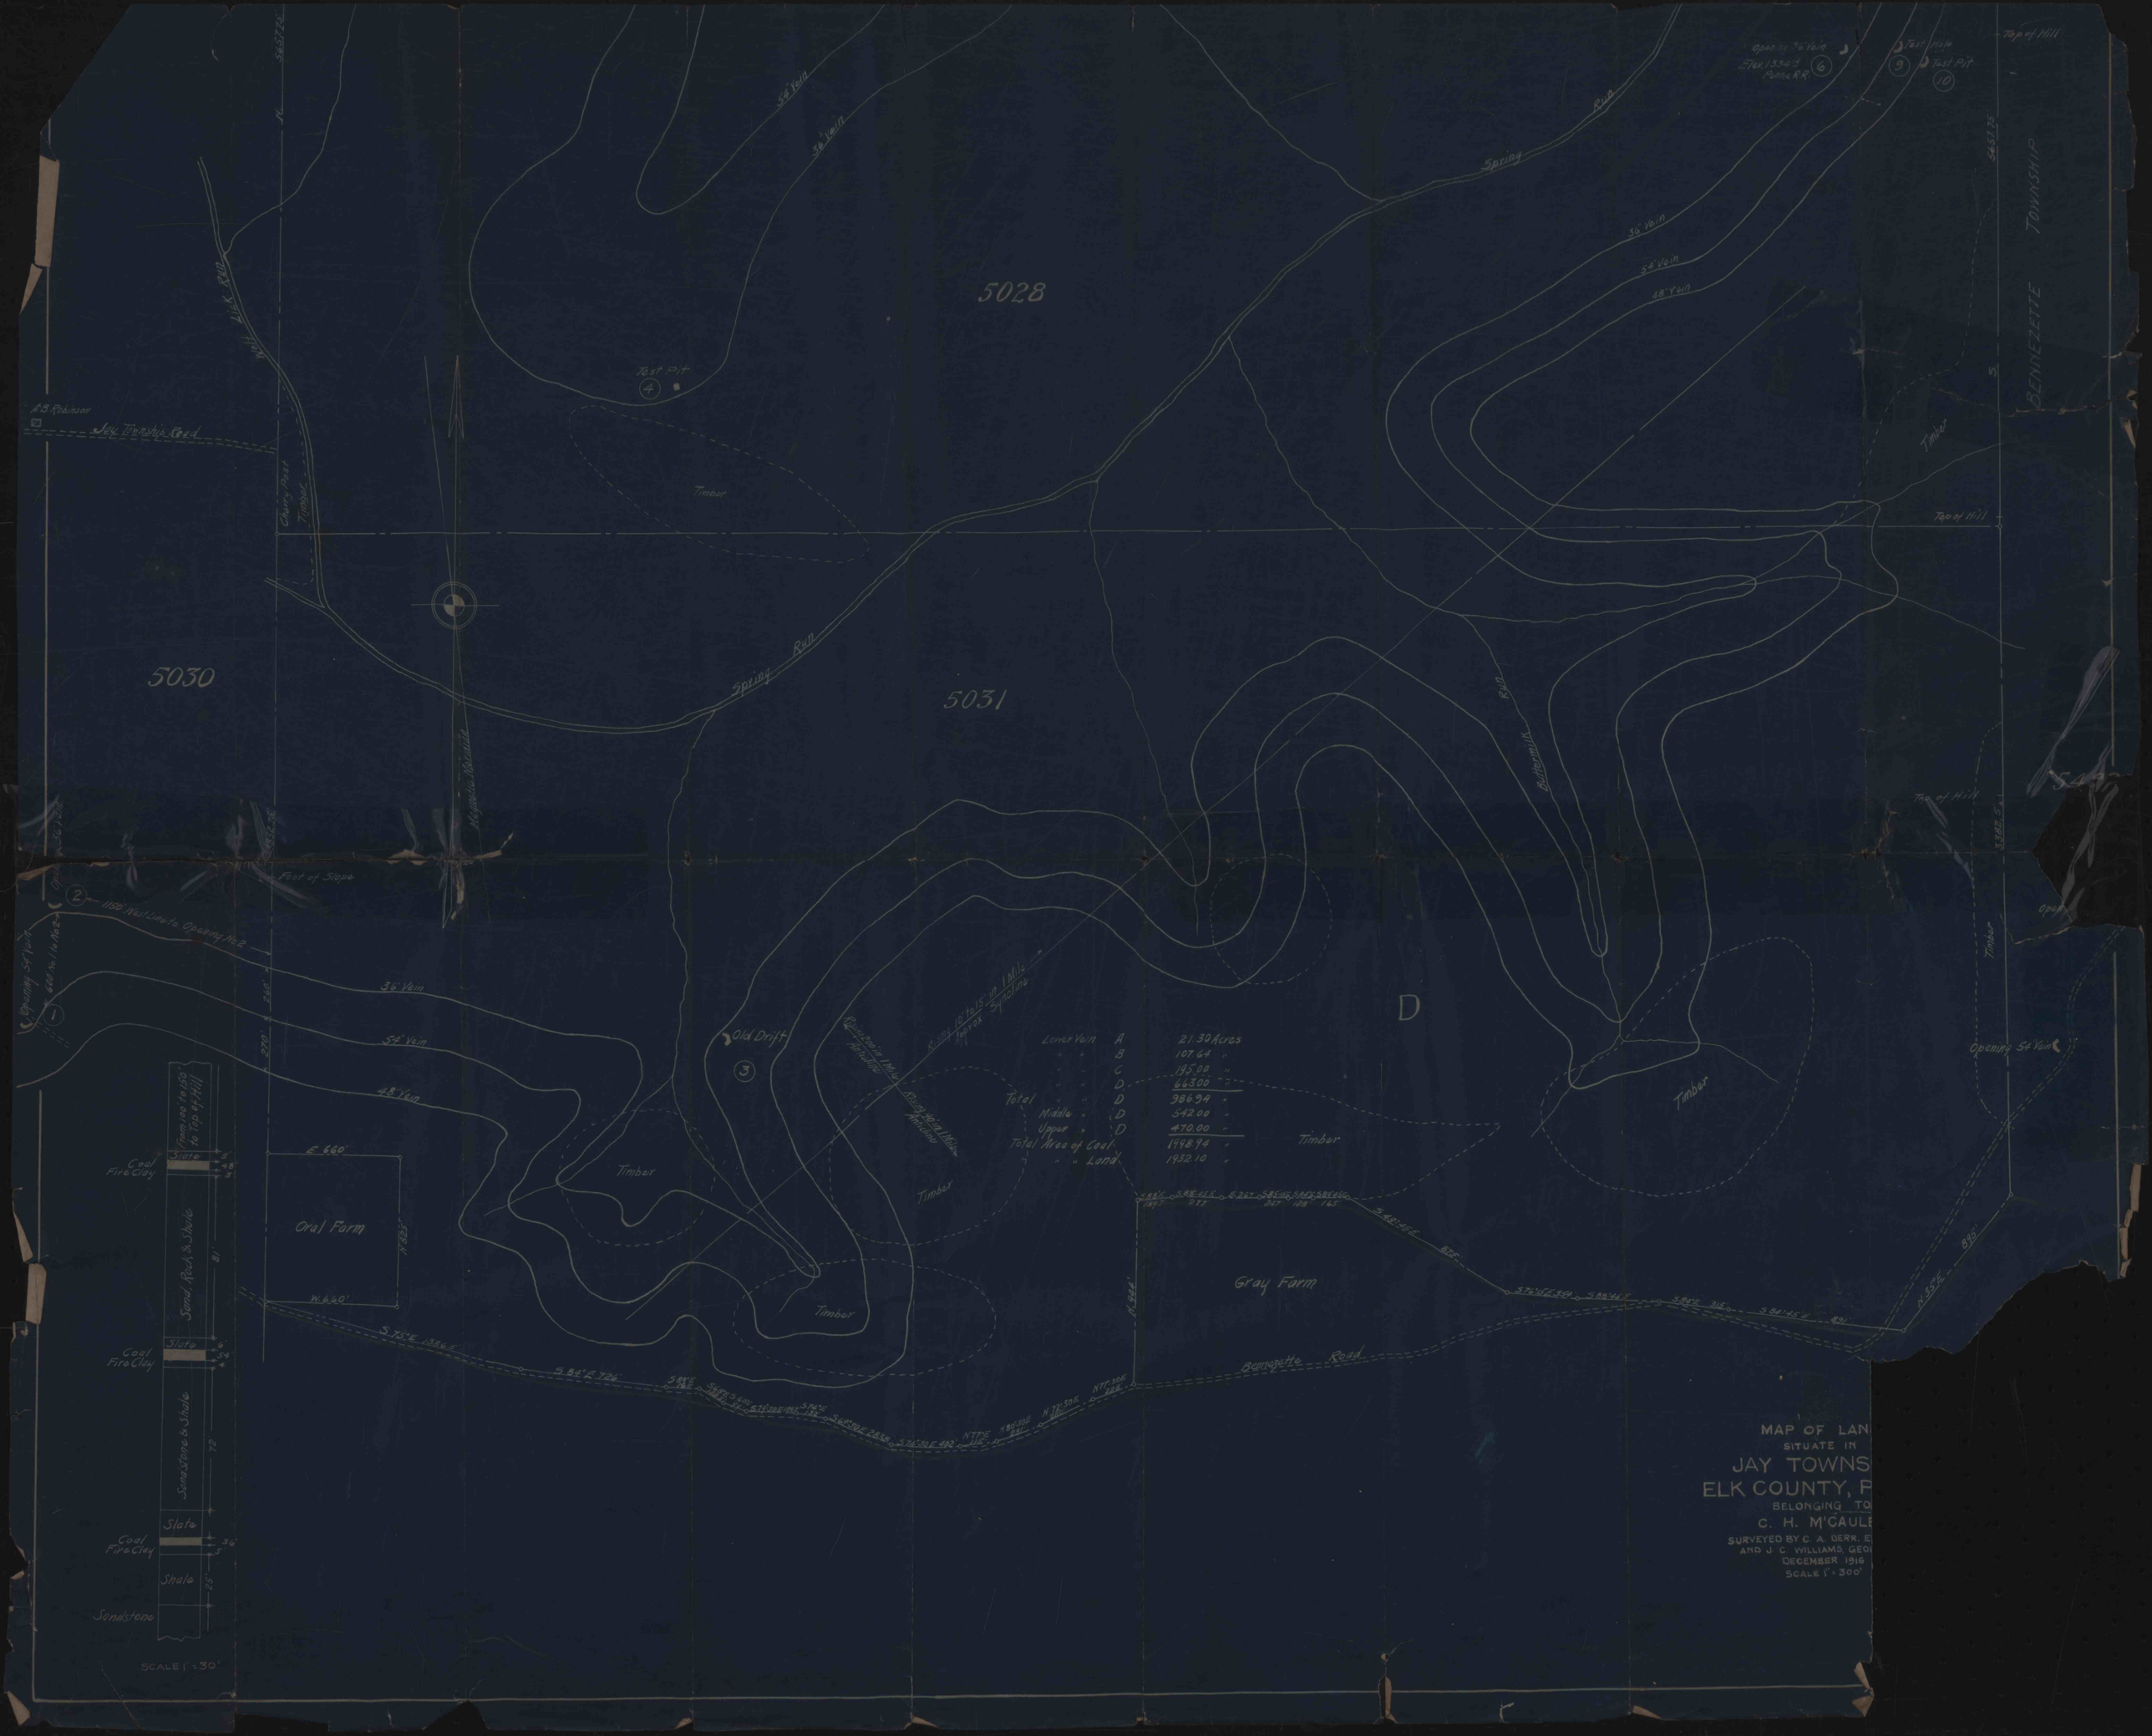
5028
5030
5031
D
Spring Run
Butlermilk Run
Mill Creek Run
Cherry Post Timber
Timber
Test Pit
Top of Hill
Foot of Slope
36" Vein
54" Vein
48" Vein
Old Drift
Open 54" Vein
Bennezette Road
Jay Township Road
A.B. Robinson
Oral Farm
Gray Farm
E. 660'
W. 660'
N. 825'
Lower Vein A 21.30 Acres
" " B 107.64 "
" " C 135.00 "
" " D 66.30 "
Total " " D 984.94 "
Middle " D 542.00 "
Upper " D 470.00 "
Total Area of Coal 1948.94 "
" " Land 1932.10 "
Coal
Fire Clay
Slate
Sand Rock & Shale
Sandstone & Shale
Shale
Sandstone
SCALE 1" = 30'
MAP OF LAN
SITUATE IN
JAY TOWNS
ELK COUNTY, P
BELONGING TO
C. H. M'CAULE
SURVEYED BY C. A. DERR, E
AND J. C. WILLIAMS, GEO
DECEMBER 1916
SCALE 1" = 300'