Shawmut Mining Co. Fee
Shawmut Mtn Co. Fee
Shaw. M. Co. Fee
S. M. Co. Fee
Eli P. Kyler
Jesse Kyler
Jos. Koch
Horace Little
4374
4373
4078
4079

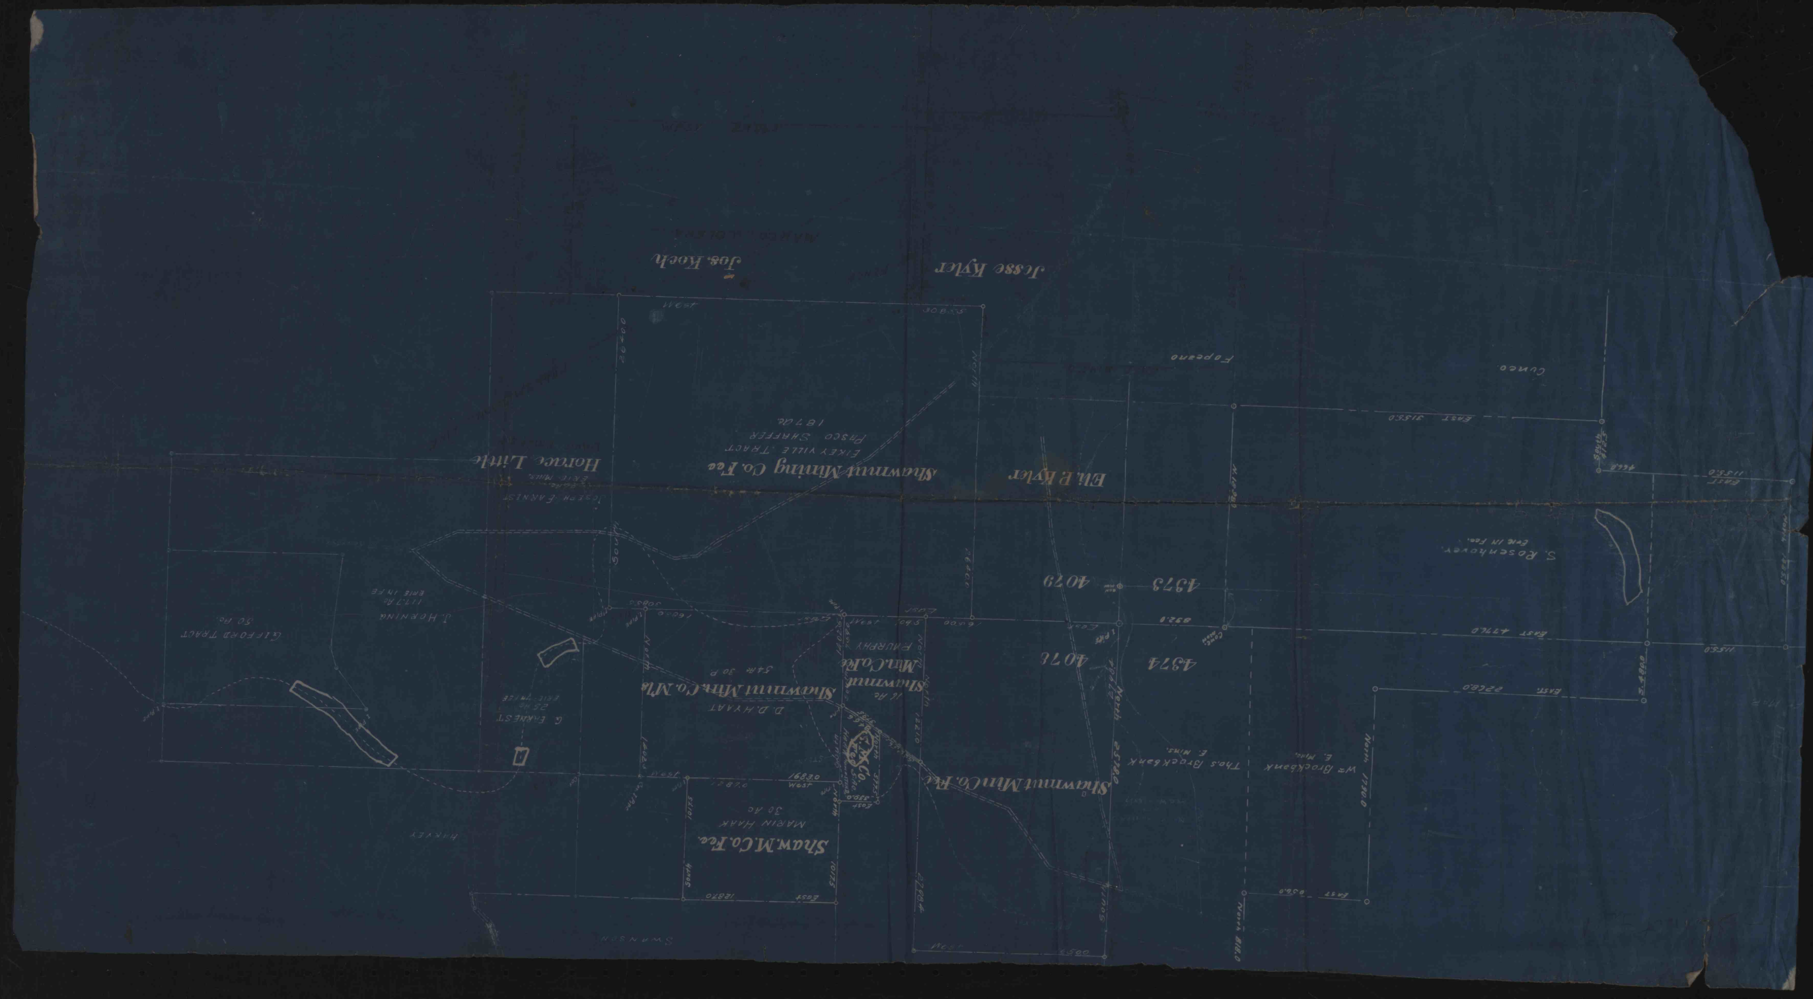
Shawmut Mining Co. Fee
Shawmut Mtn Co. Mln
Shaw. M. Co. Fee
Eli P. Kyler
Jesse Kyler
Jos. Koch
Horace Little
4374
4373
4076
4079

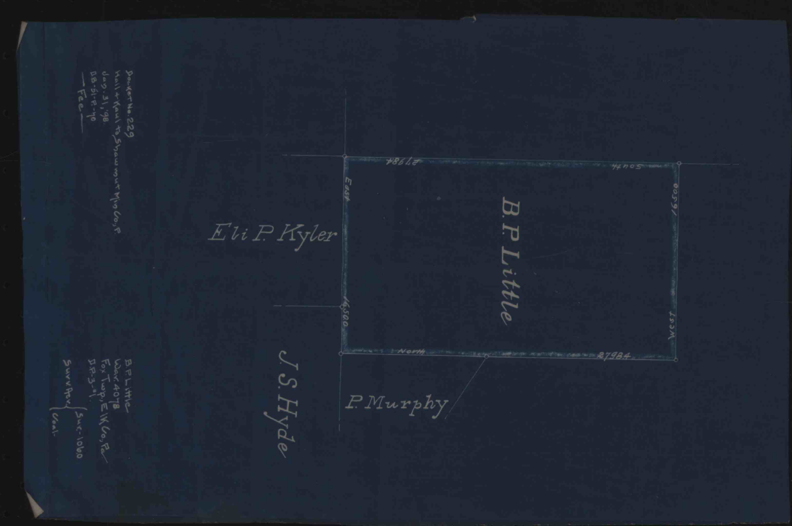
B. P. Little
Eli P. Kyler
J. S. Hyde
P. Murphy

NEW SHAWMUT MINING CO.
ST. MARYS, PA.
TOTAL ACREAGE NOT
BACK FILLED AND PLANTED
DATE AUG. 1960
J.R. TAYLOR
V. JOHNSON
NEW SHAWMUT MNG. CO.
McCAULEY RUN
B&M
MKV
LKV
1960-61 Bond

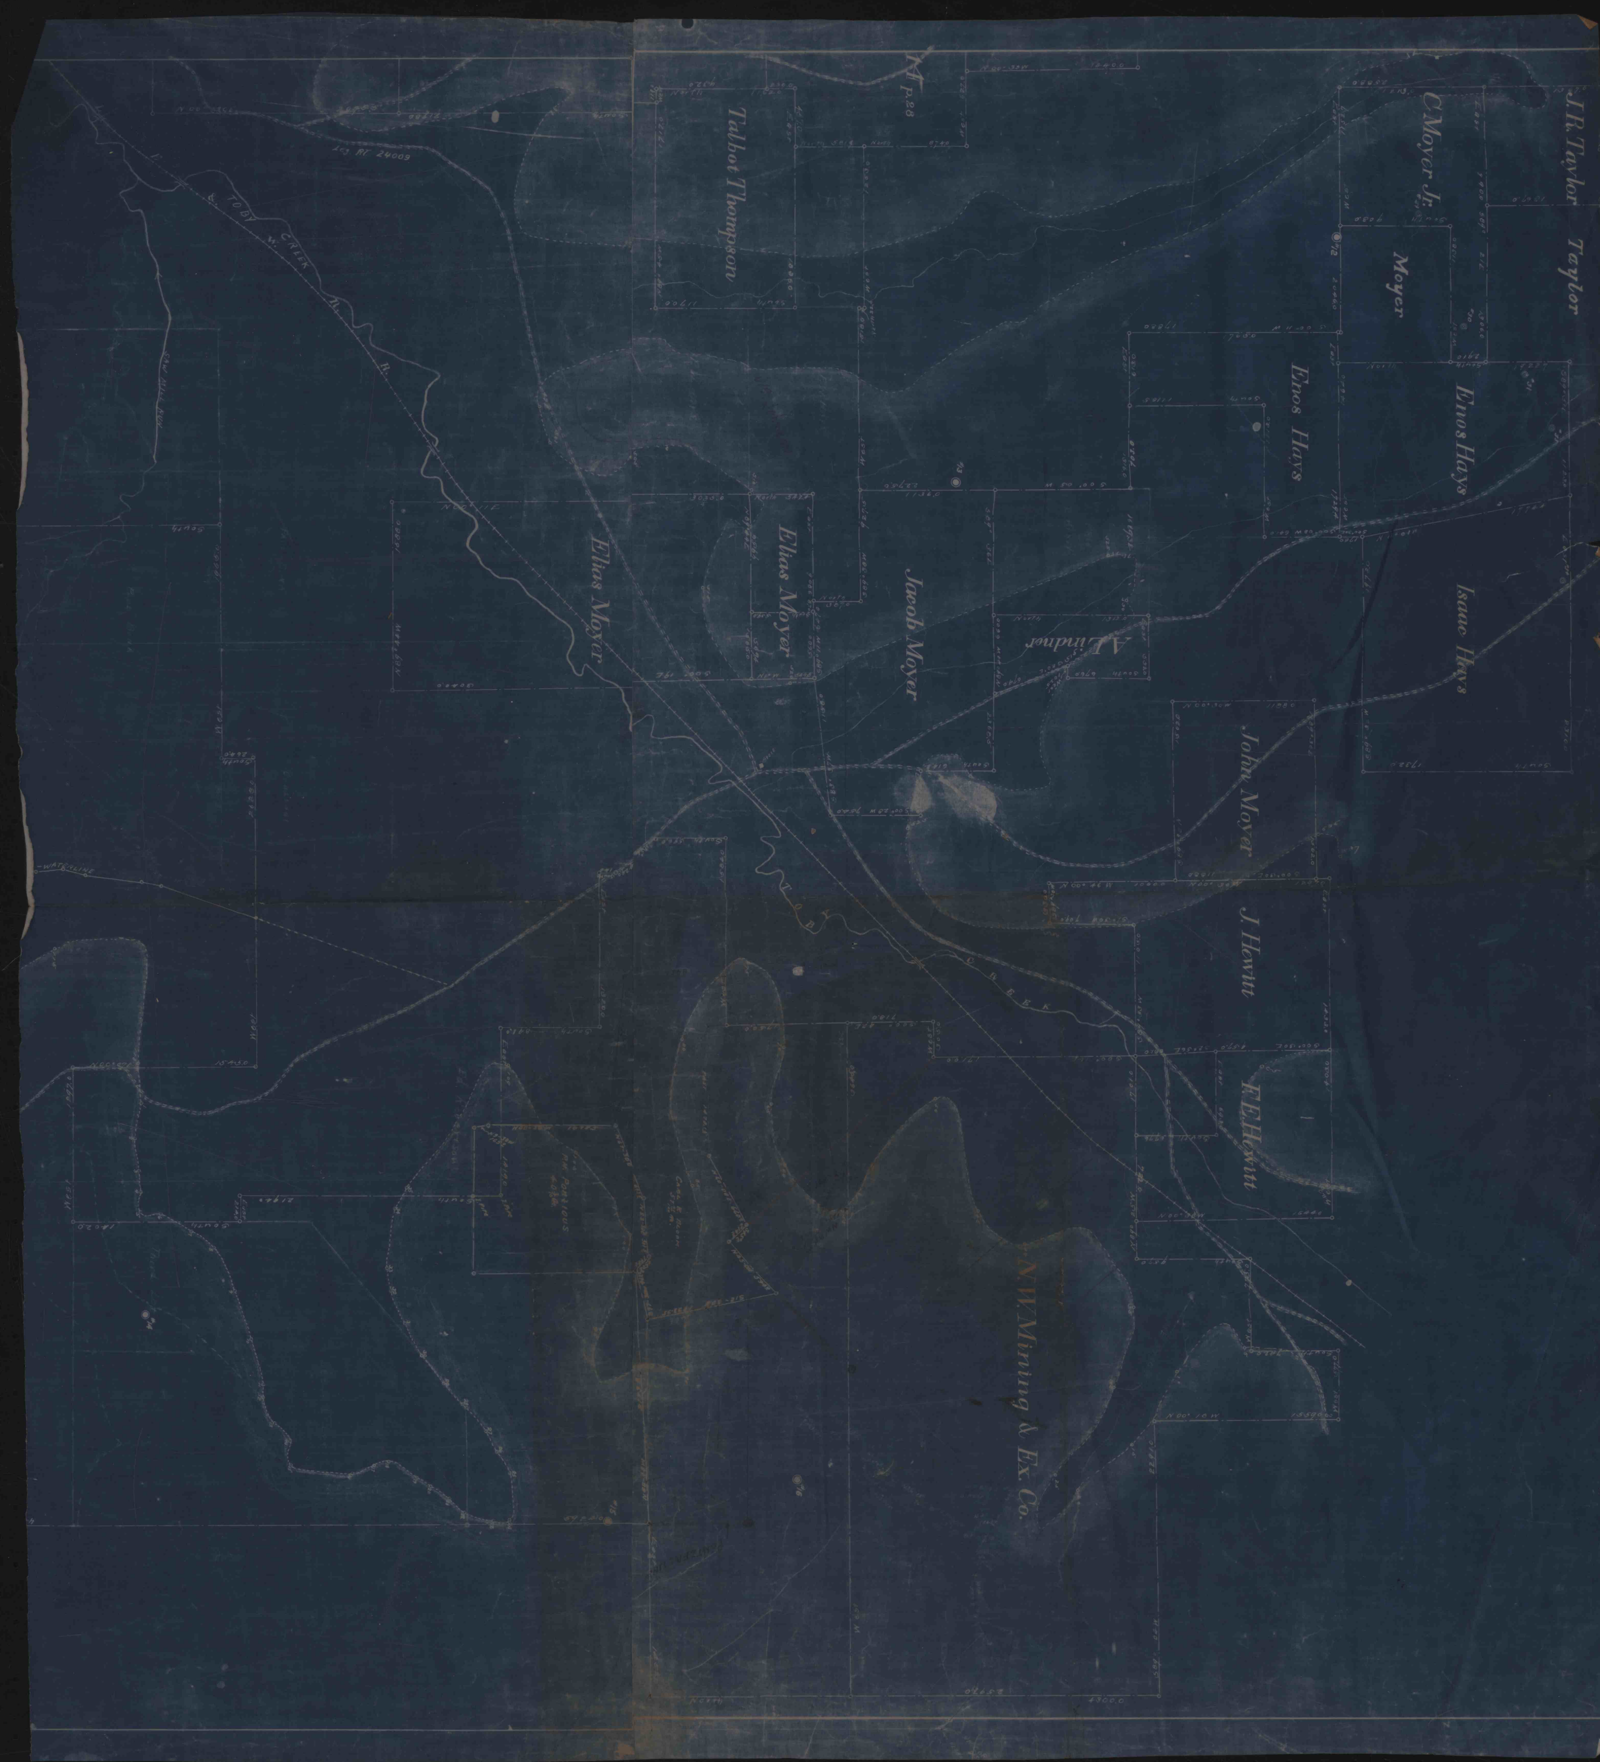
J.R. Taylor
Taylor
C. Moyer Jr.
Moyer
Talbot Thompson
Enos Hays
Isaac Hays
Elias Moyer
Jacob Moyer
A. Lindner
John Moyer
J. Hewitt
F.E. Hewitt
N.W. Mining & Ex. Co.

NEW SHAWMUT MNG. CO.
ST. MARYS, PA.
LAVELLA - SURF
5.01 ACRES M.K.V.

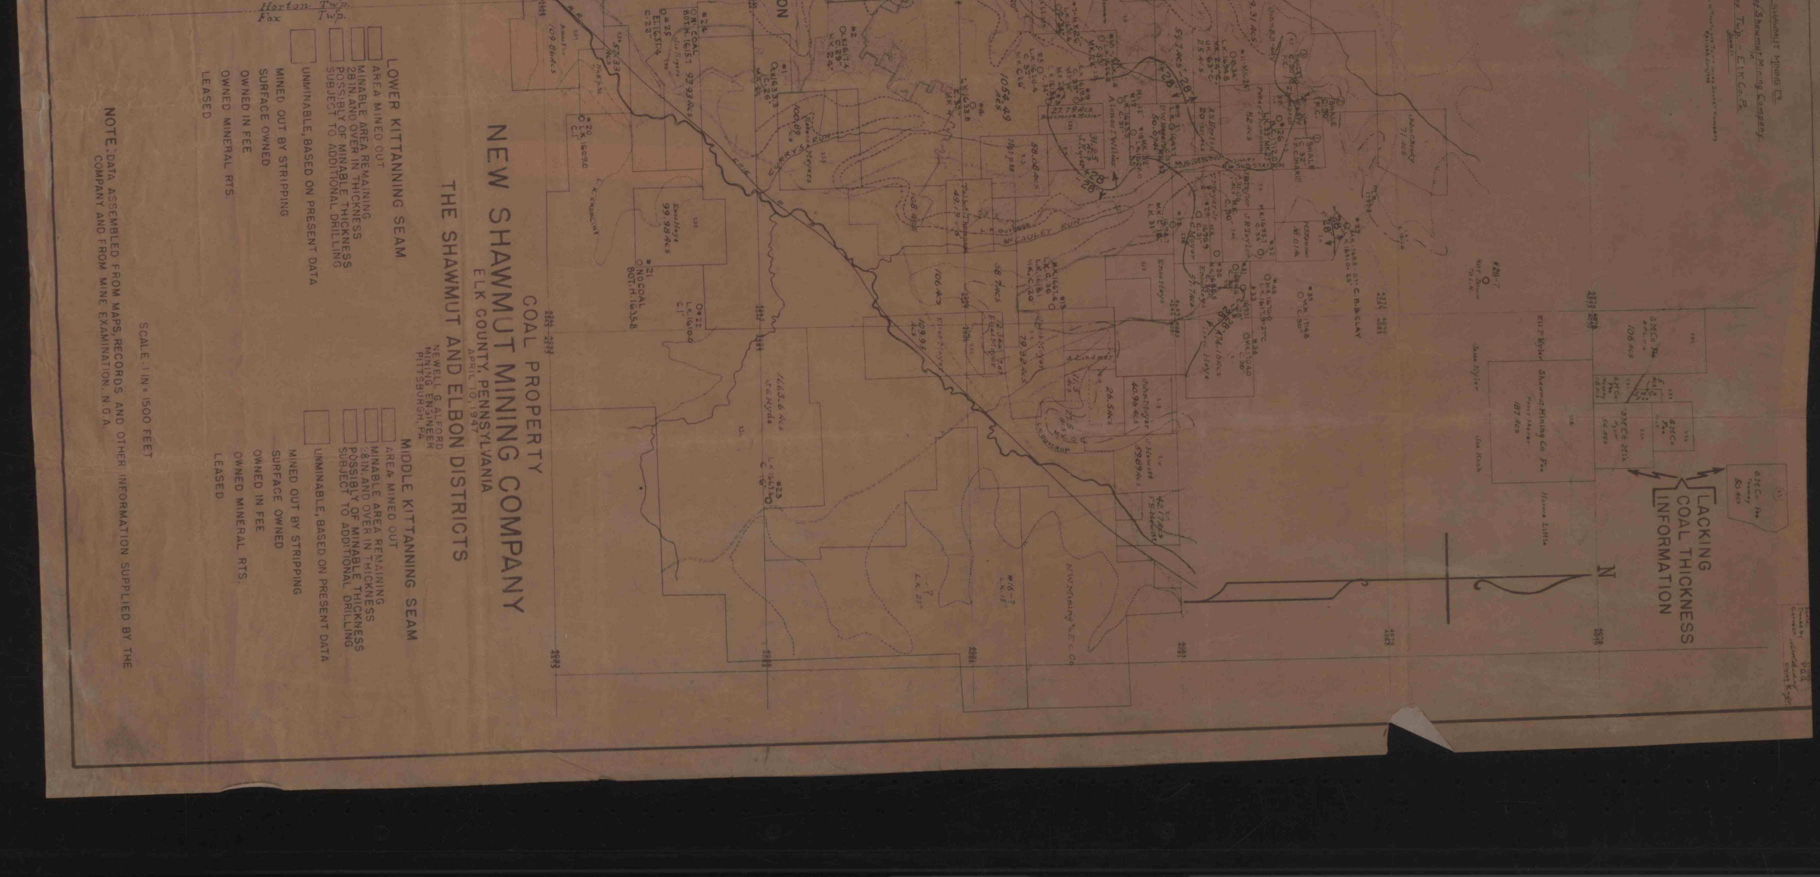
COAL PROPERTY
NEW SHAWMUT MINING COMPANY
ELK COUNTY, PENNSYLVANIA
APRIL 10, 1947
THE SHAWMUT AND ELBON DISTRICTS
NEWELL G. ALFORD
MINING ENGINEER
PITTSBURGH, PA.
LOWER KITTANNING SEAM
MIDDLE KITTANNING SEAM
AREA MINED OUT
MINABLE AREA REMAINING
POSSIBLY OF MINABLE THICKNESS
UNMINABLE, BASED ON PRESENT DATA
MINED OUT BY STRIPPING
SURFACE OWNED
OWNED IN FEE
OWNED MINERAL RTS.
LEASED
SCALE 1 IN. = 1000 FEET
NOTE: DATA ASSEMBLED FROM MAPS, RECORDS AND OTHER INFORMATION SUPPLIED BY THE COMPANY AND FROM MINE EXAMINATION. N.G.A.
LACKING COAL THICKNESS INFORMATION
HYDE
ELBON
Horton Twp.
Fox Twp.

Enos Hays
J. S. Hyde
HYDE TRACT