

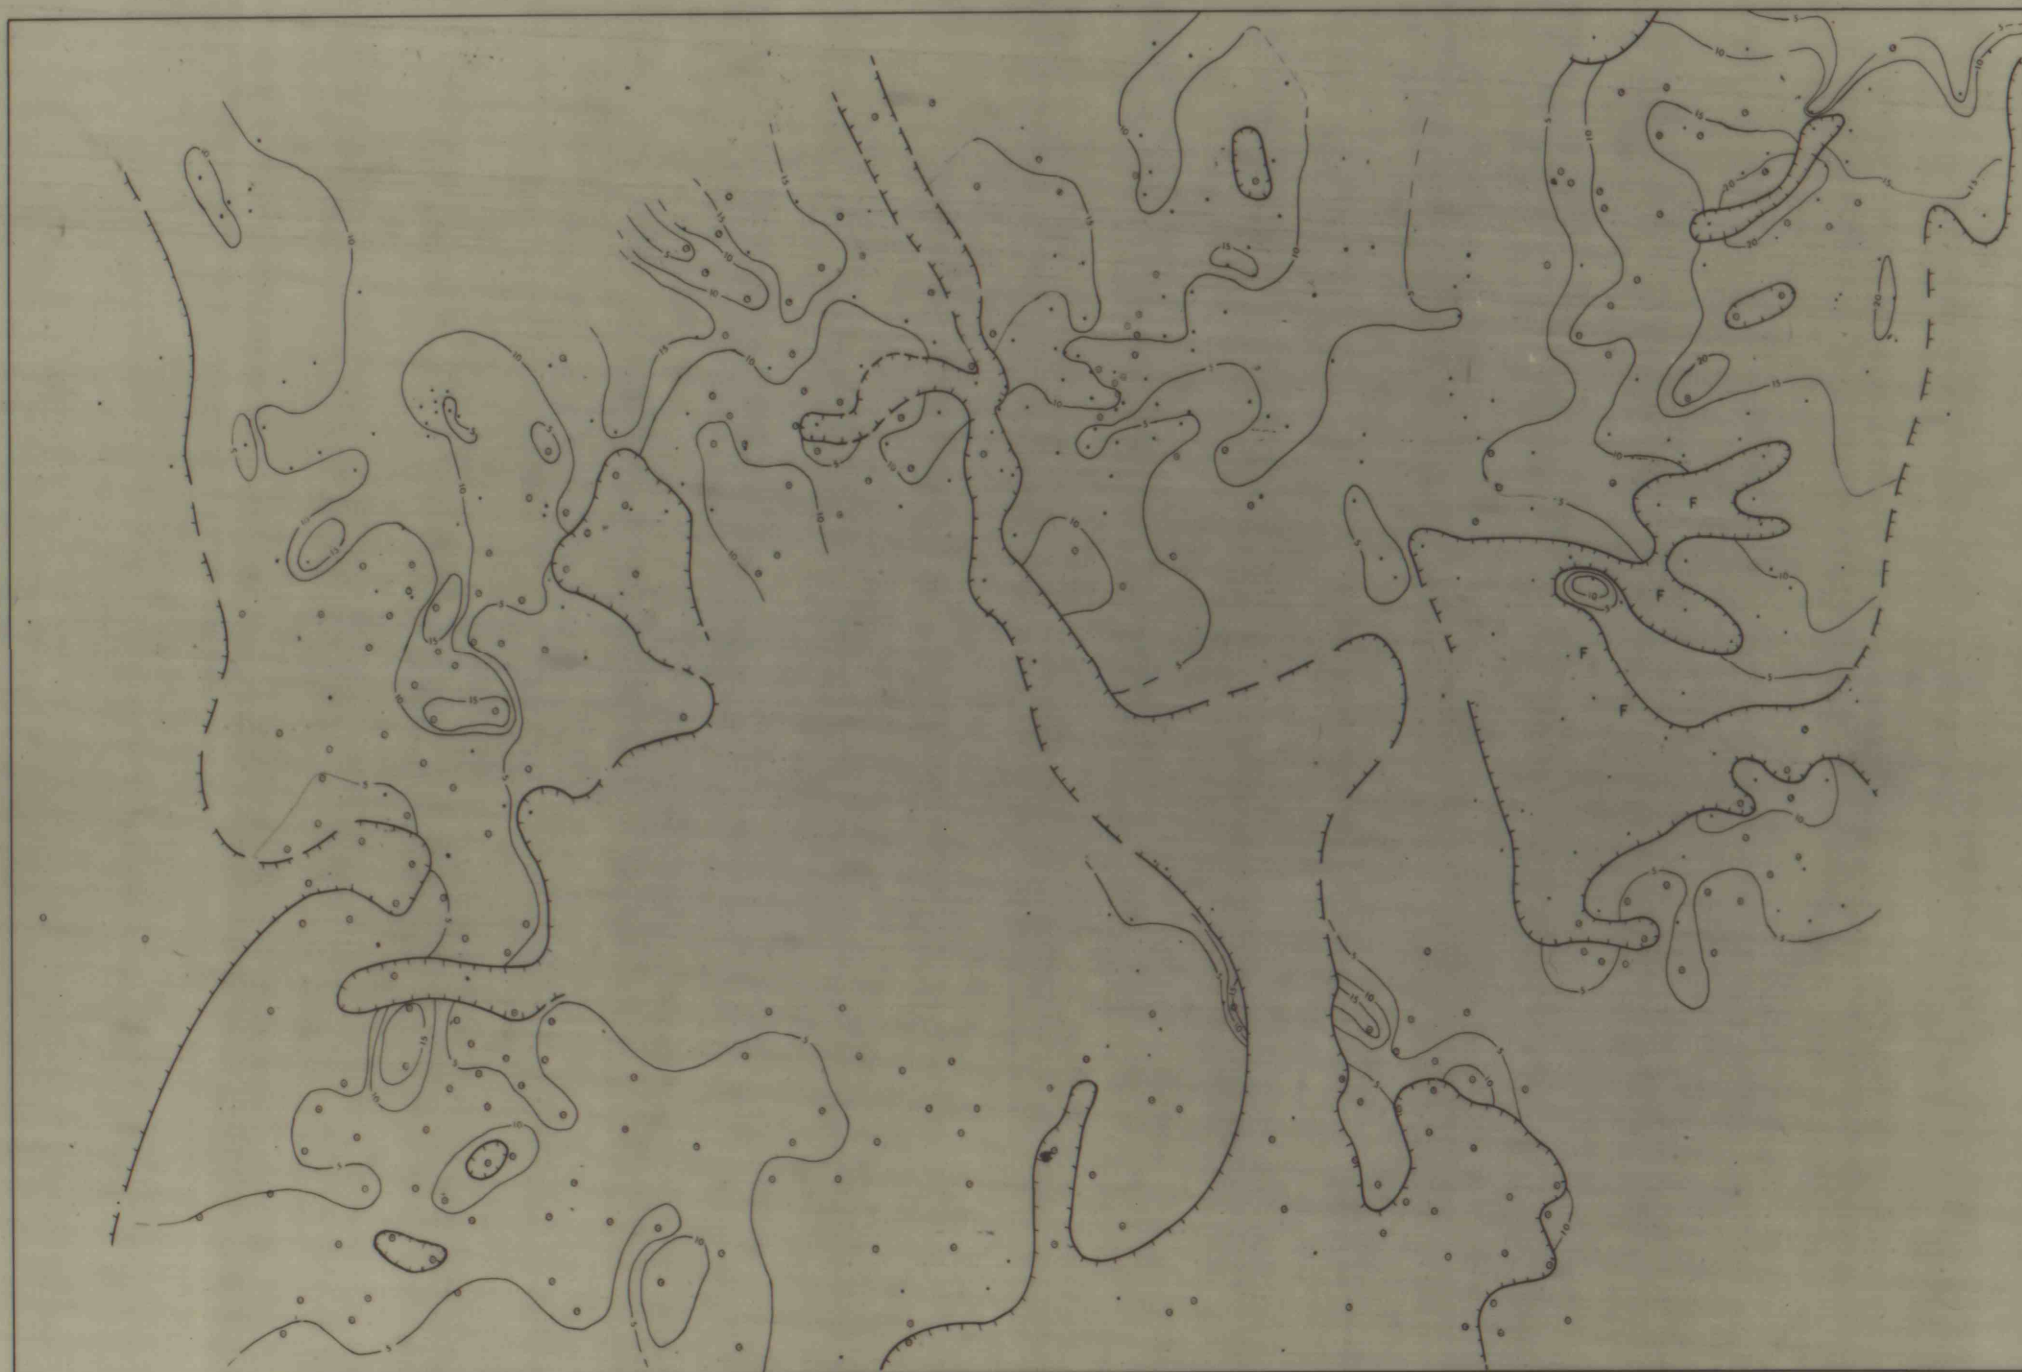


PLATE 12

DISTRIBUTION OF LIMESTONE
BELOW UPPER FREEPORT SEAM
AND INTERVAL
FROM TOP OF LIMESTONE
TO BASE OF COAL

EXPLANATION

- DRILLERS LOGS
- GEOLOGIST LOGS
- △ COAL DATA ONLY
- THICKNESS CONTOUR OF INTERVAL
- LIMESTONE ISOPACH
(INTERVAL OCCUPIED MAINLY BY SANDY SHALES
AND SANDS)
- F - INDICATES INTERVAL OCCUPIED BY FLINT CLAY

CONTOUR INTERVAL - 5 FEET

