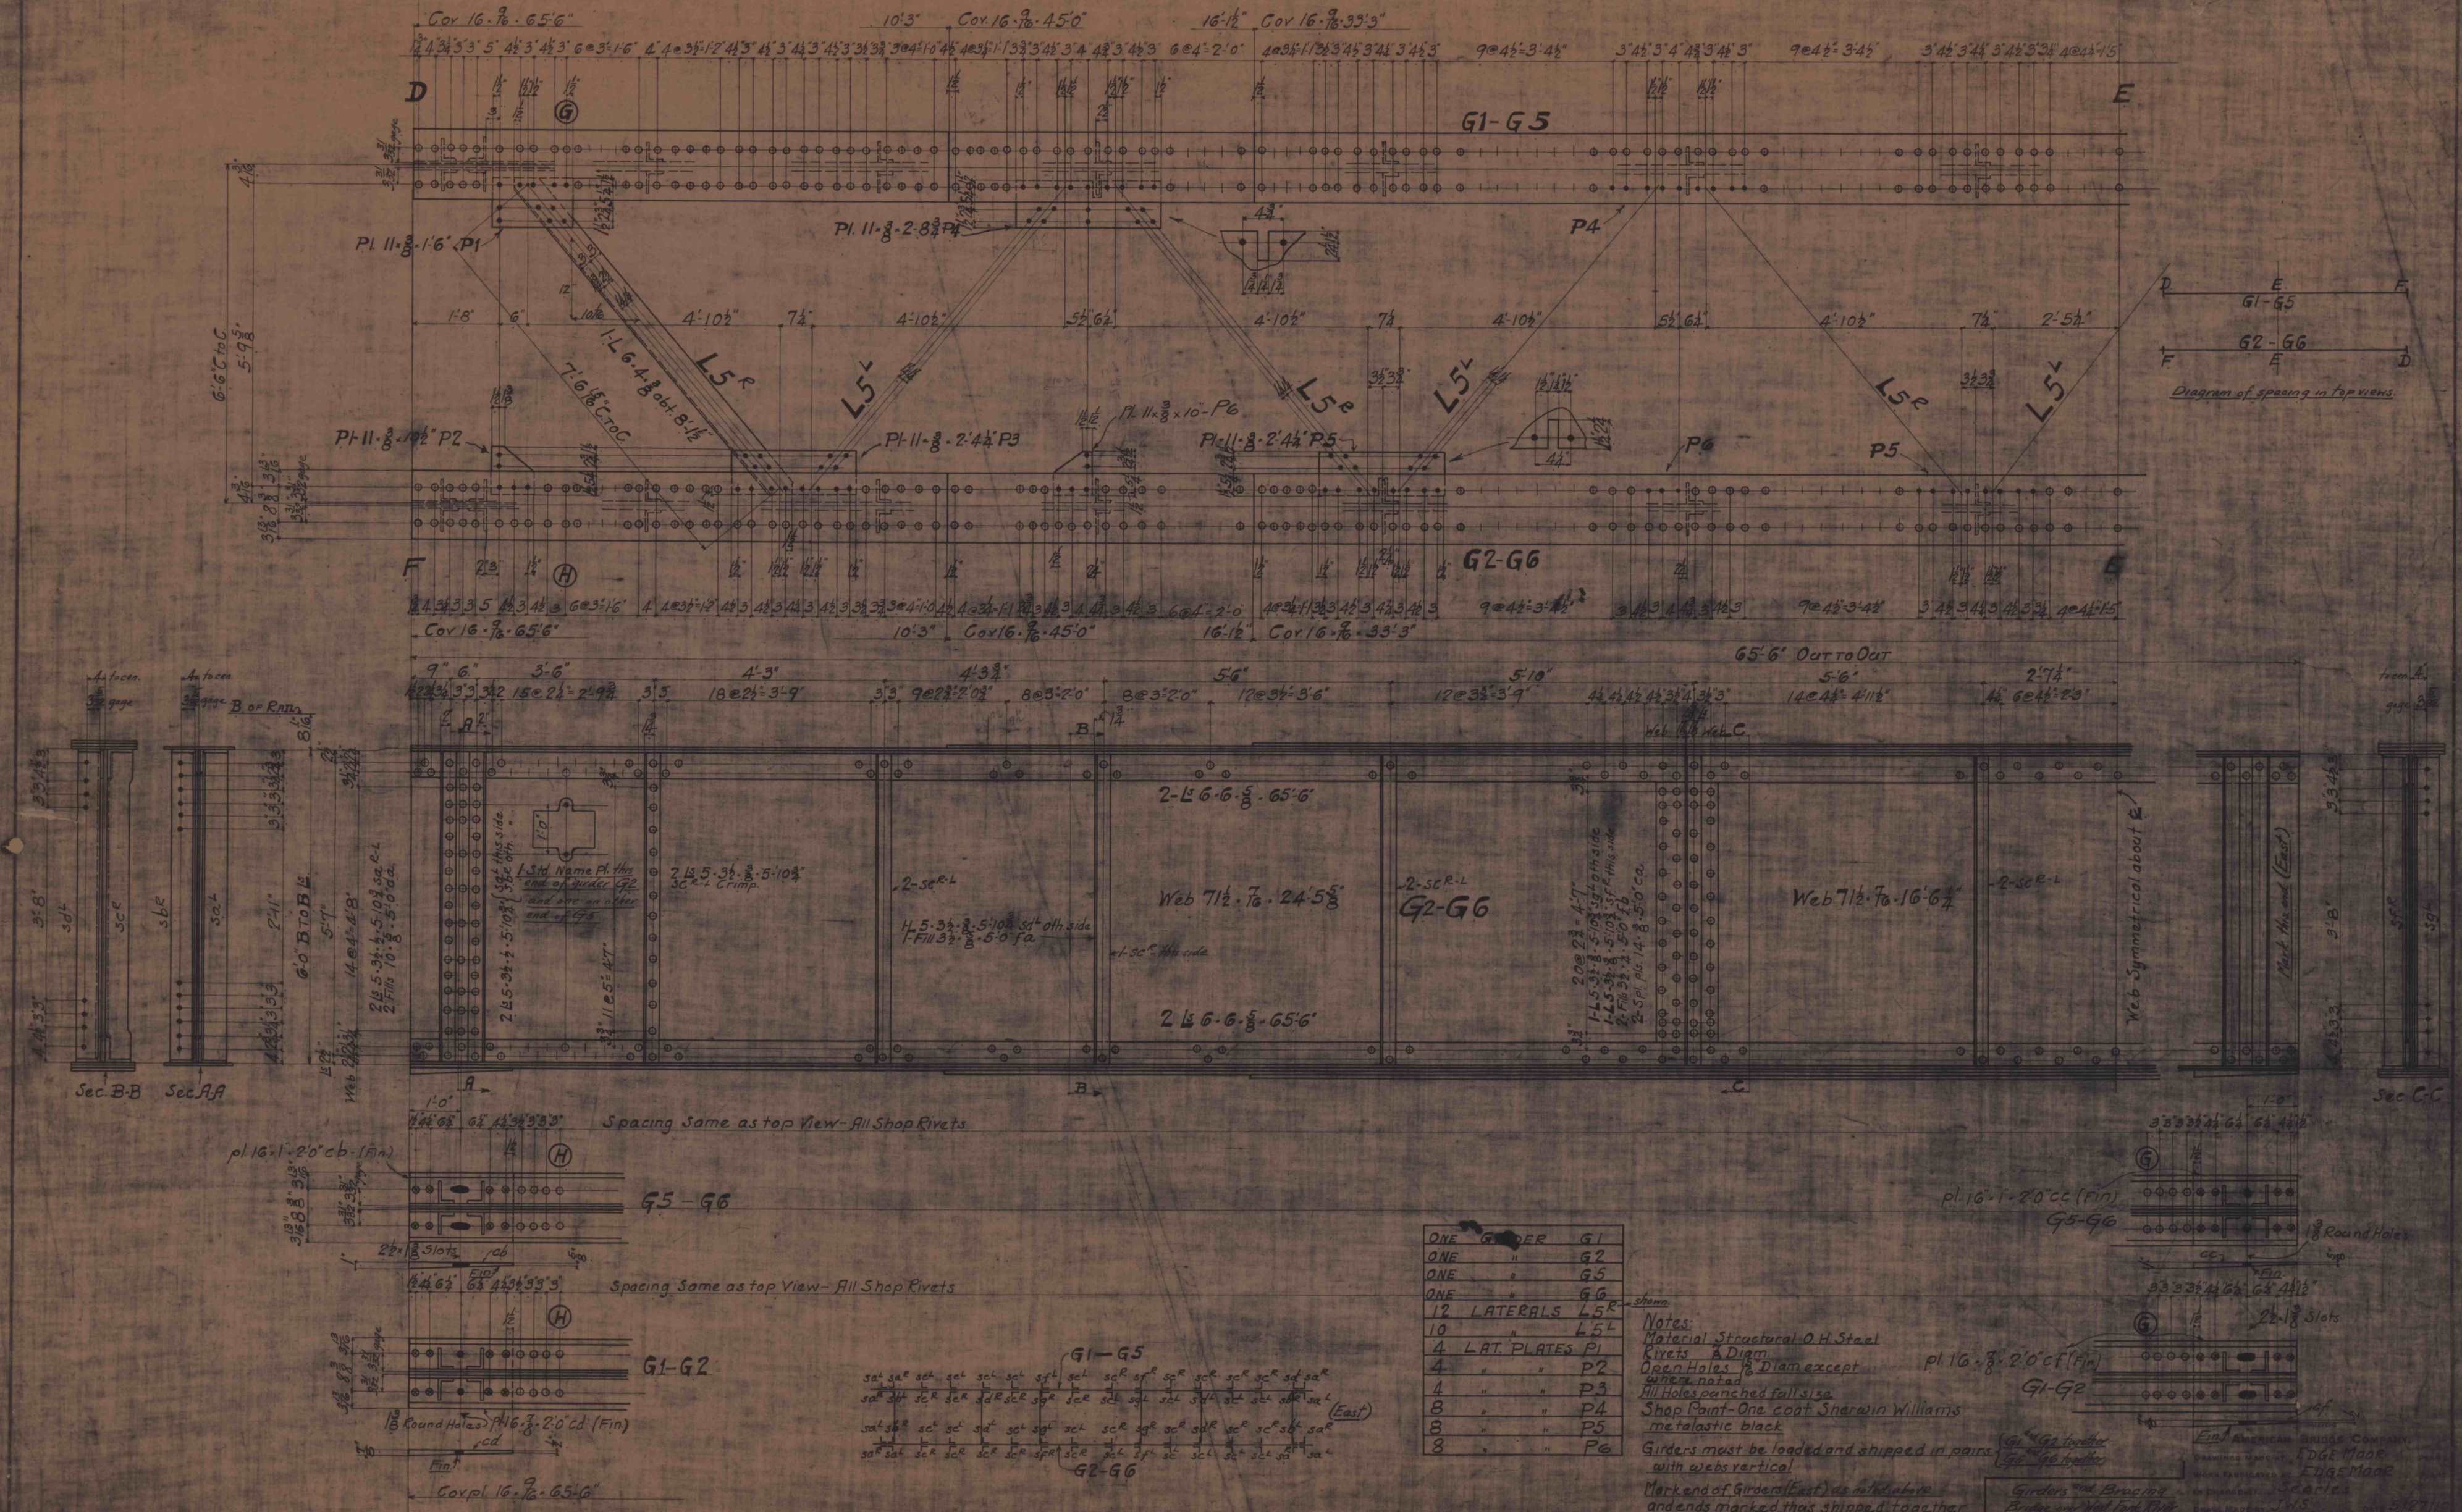


ONE	GIRDER	G1
ONE	"	G2
ONE	"	G5
ONE	"	G6
12	LATERALS	L5
10	"	L5L
4	LAT. PLATES	P1
4	"	P2
4	"	P3
8	"	P4
8	"	P5
8	"	P6

Notes:
 Material Structural O.H. Steel
 Rivets A. Diagram
 Open Holes 1/2" Diam except
 where noted
 All Holes punched full size
 Shop Paint - One coat Sherwin Williams
 metalastic black
 Girders must be loaded and shipped in pairs
 with webs vertical
 Mark end of Girders (East) as noted above
 and ends marked thus shipped together
 For diagram see sheets "A" - "E"
 For ship bill see sheet "F"

Final American Bridge Company
 Drawings made at EDGE MOORE
 WORK FABRICATED BY EDGE MOORE
 IN CHARLOTTE, N.C.
 Date 3/27/10
 Scale 1/8" = 1'-0"
 Sheet No. 103
 D-39