MAP NUMBER 2F-57

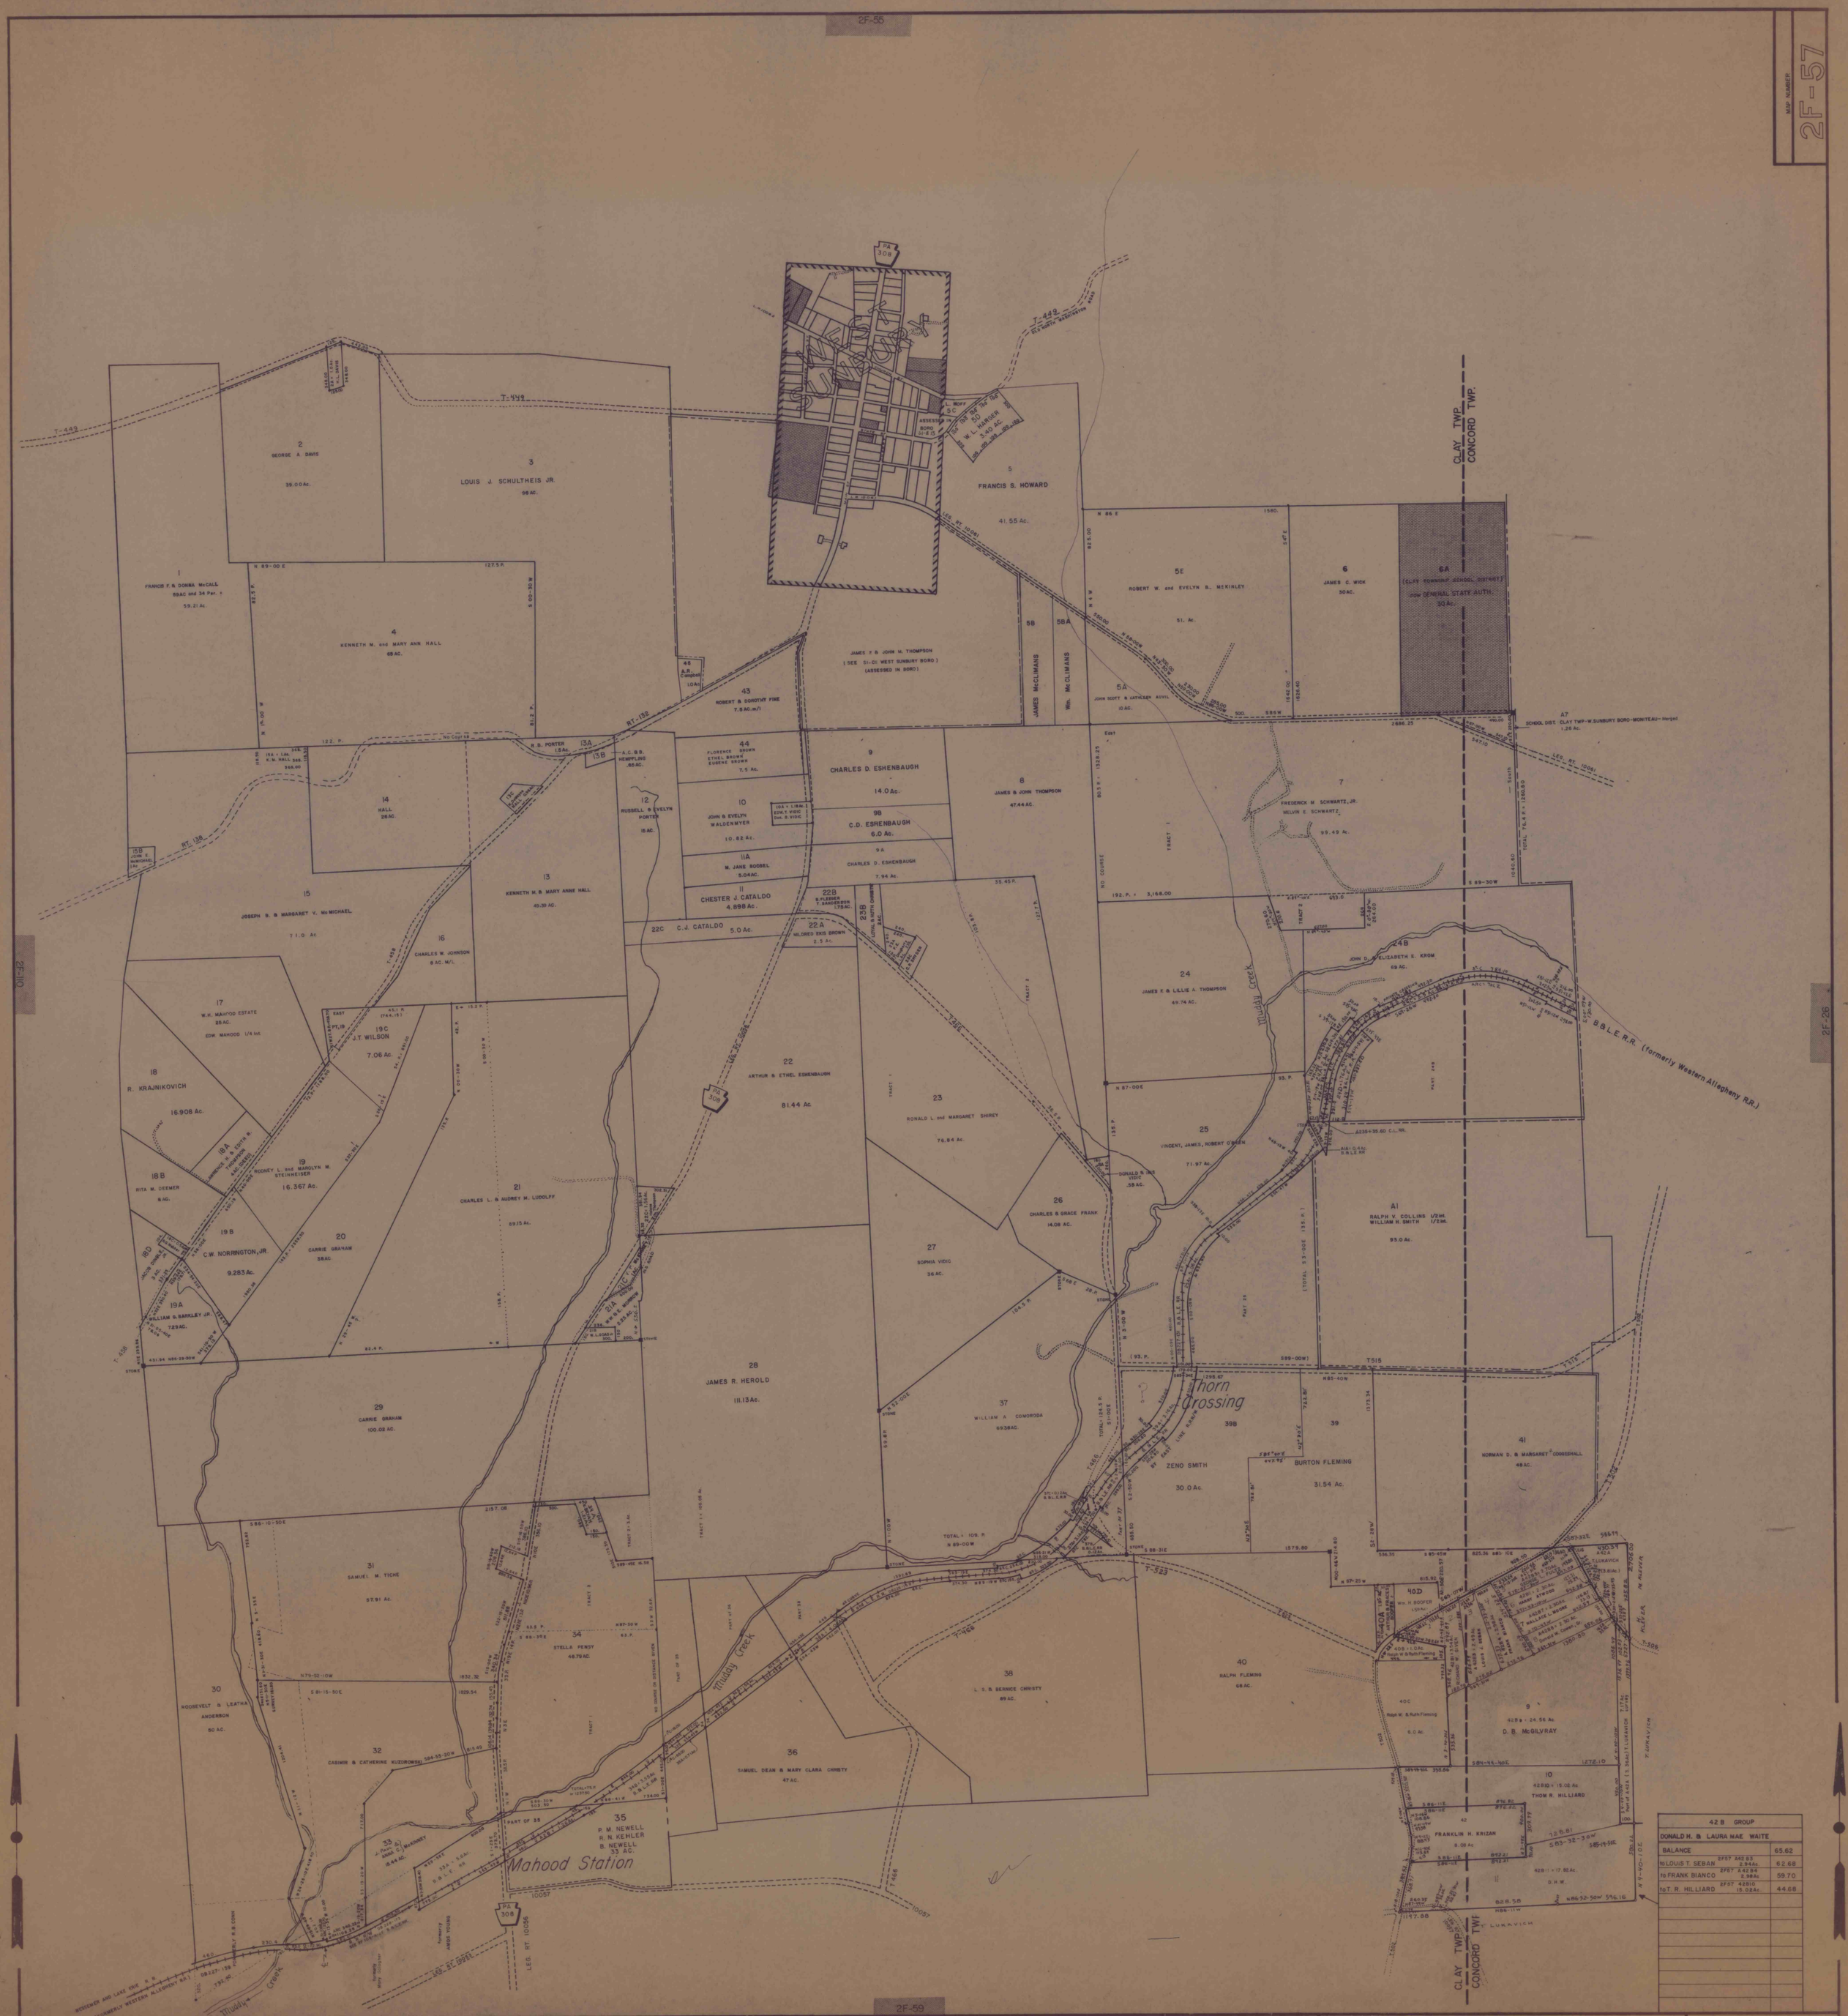

42 B GROUP		
DONALD H. & LAURA MAE WAITE		
BALANCE		65.62
to LOUIS T. SEBAN	2F57 A42 B3 2.94 Ac.	62.68
to FRANK BIANCO	2F57 A42 B4 2.98 Ac.	59.70
to T. R. HILLIARD	2F57 42B10 15.02 Ac.	44.68

REVISIONS
UP-DATED NOV. 10, 1971 C.Z.
UP-DATED 1/29/76 KLJ

LEGEND: PROPERTY, BUILDINGS, ASSESSMENT, TOWNSHIP, CITY, ROADS, RAILROADS, PONDS – LAKES, STREAMS, BORO. LINE, OUTLINE, SINGLE-DOUBLE-TRIPLE-QUADRUPLE, SUBDIVISIONS, CONTAMINATION

ROADS ARE NOT DRAWN TO REQUIRED RIGHT OF WAY DIMENSIONS UNLESS INDICATED

BUTLER COUNTY TAX MAP
PROPERY OF BUTLER COUNTY
DATE: MAY 28, 1964

SCALE: 1" = 400'

TOWNSHIP	
B	CLAY
11	CONCORD

MAP NUMBER 2F-57

MAPS # 14090

1209-D39