MAP NUMBER
2F-114

2F-116

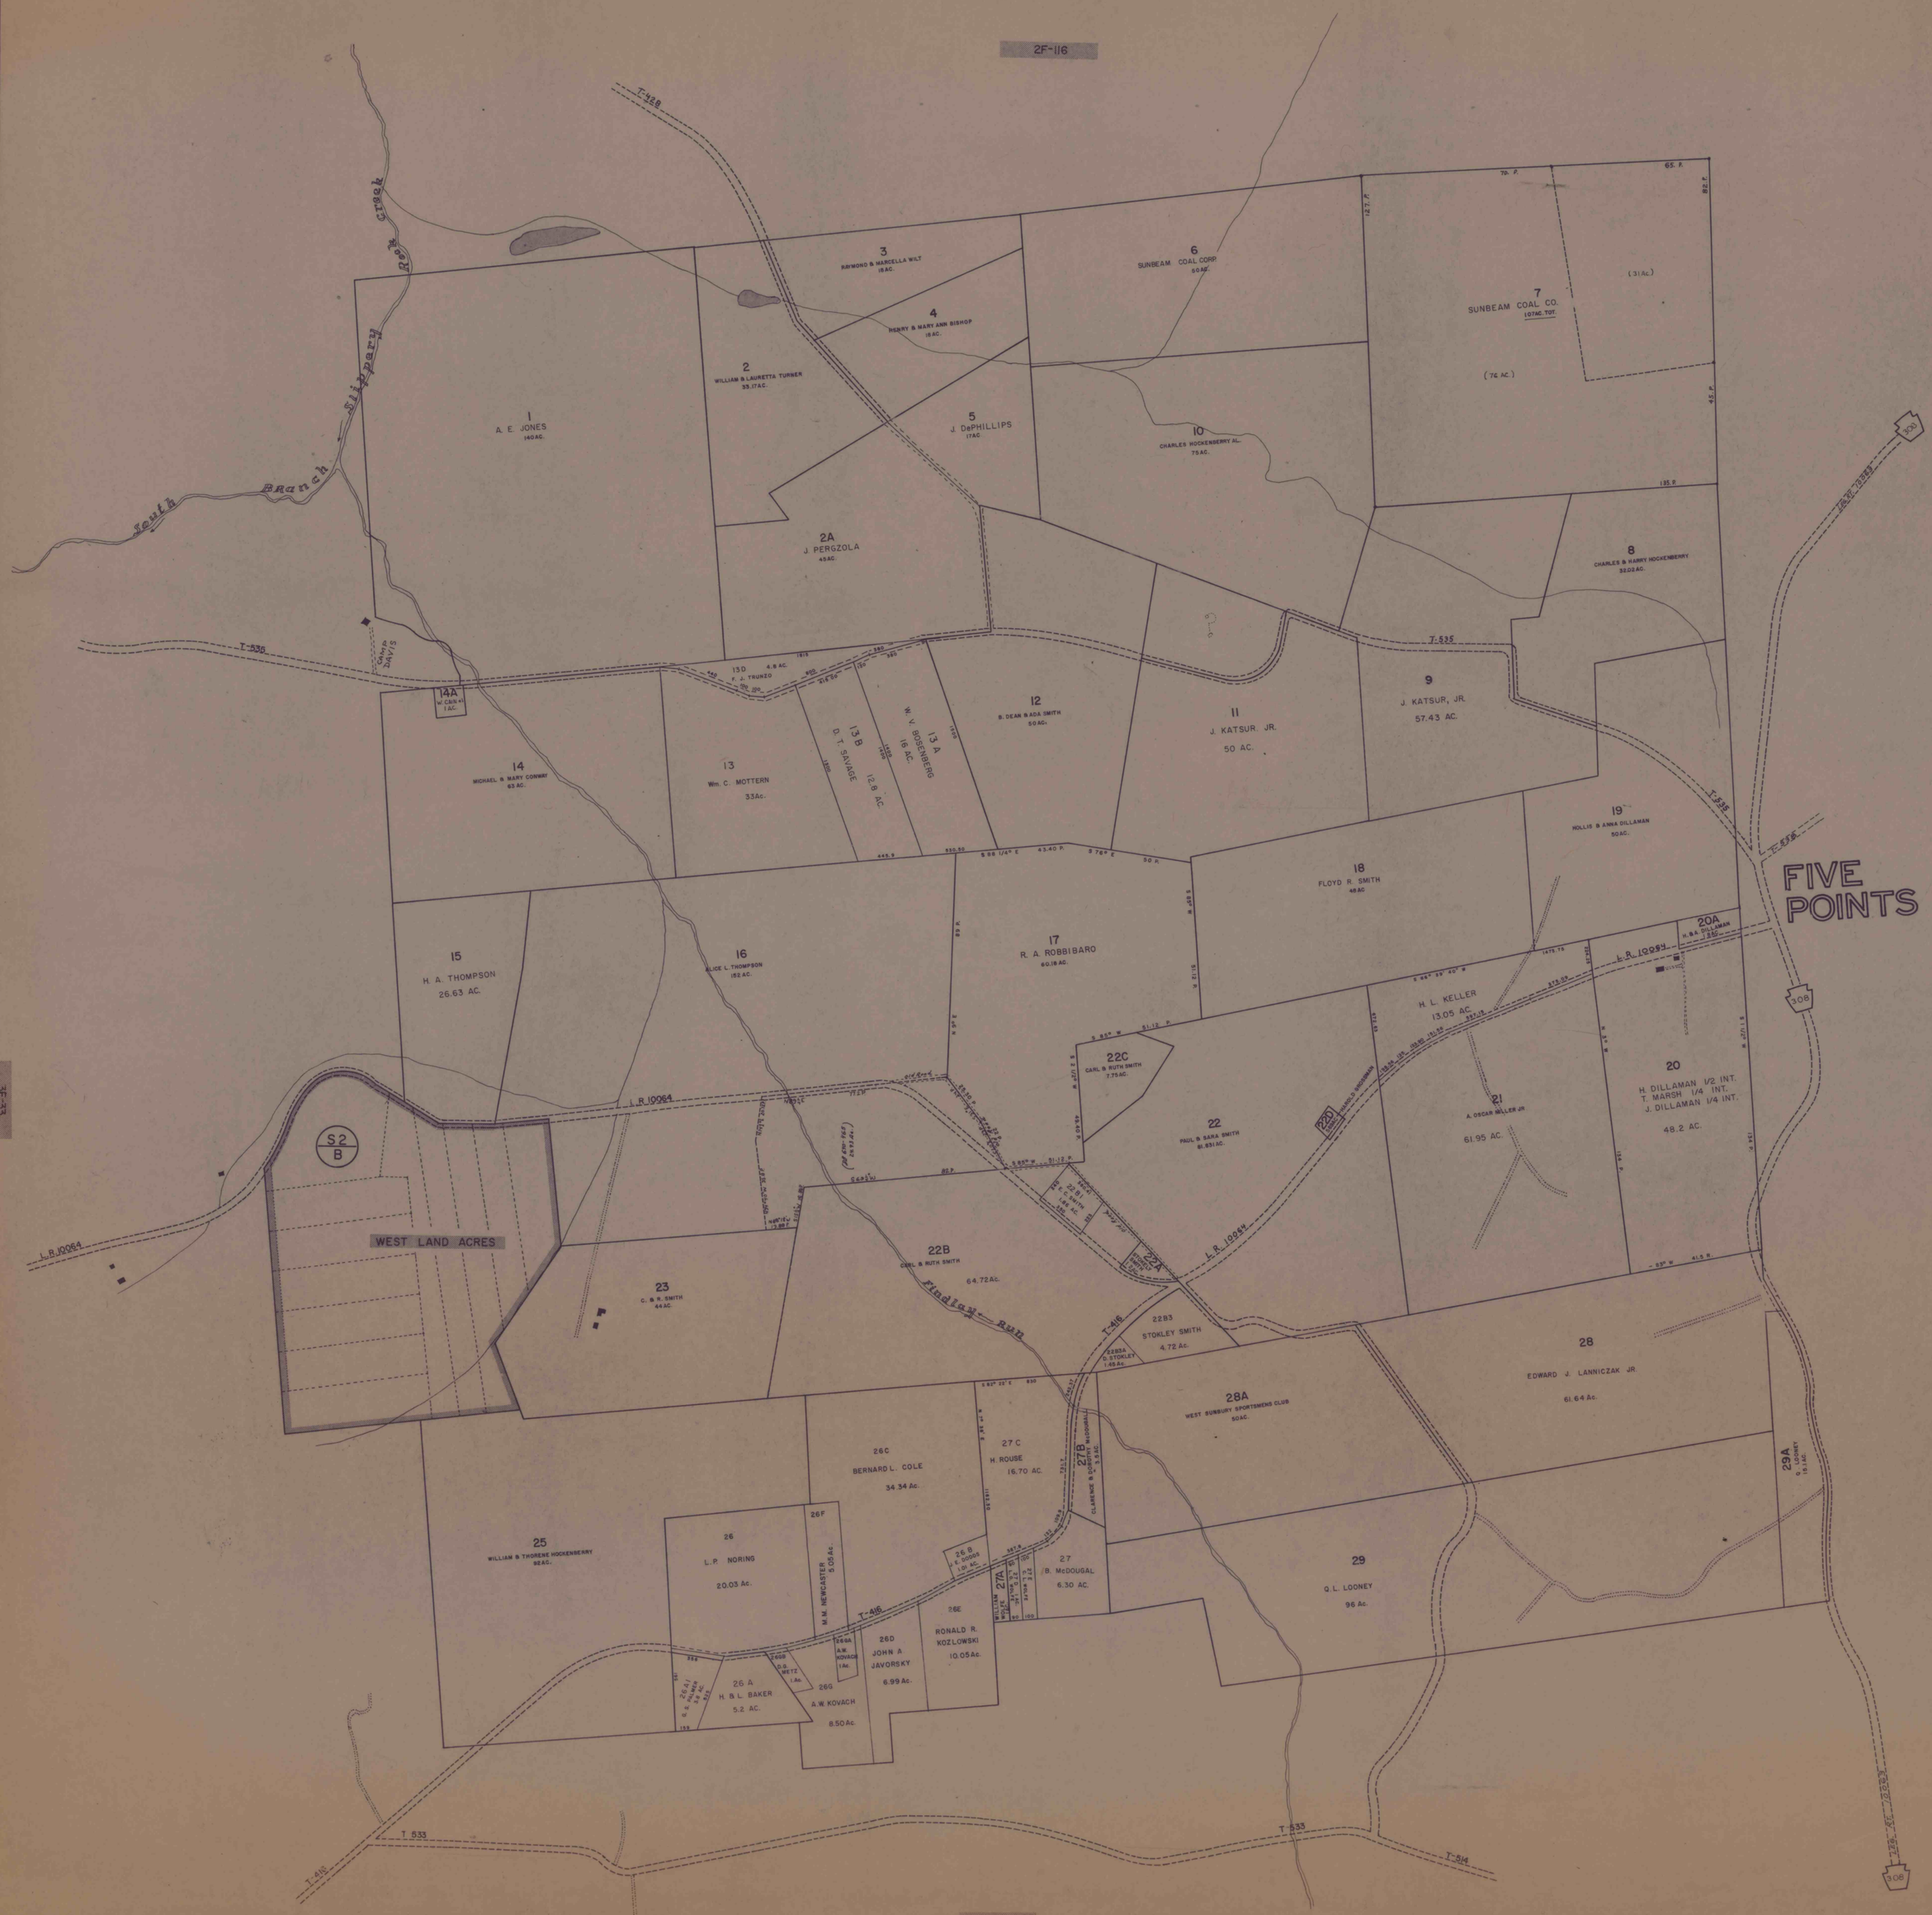

2F-112

REVISIONS	LEGEND			
UPDATED 3/14/72 C.Z.JR.	PROPERTY	ROADS	OUTLINE	
UPDATED 2/17/76 K.L.J.	BY DEED	RAILROADS	MUNICIPAL, SCHOOL, CHURCH, CEMETERY	
	ASSESSMENT	PONDS	SUBDIVISIONS	
	TOWNSHIP	STREAMS	CONDEMNATION	
	COUNTY	BORO LINE		

ROADS ARE NOT DRAWN TO REQUIRED RIGHT OF WAY DIMENSIONS UNLESS INDICATED

BUTLER COUNTY TAX MAP
PROPERTY OF BUTLER COUNTY
DATE SEPTEMBER 30 1966 J.J.W.

SCALE 1" = 400
0 500 1000

TOWNSHIP	
7	HENRY

MAP NUMBER
2F-114

2F-53

3F-33

& MAPS # 14102

L2069-D39