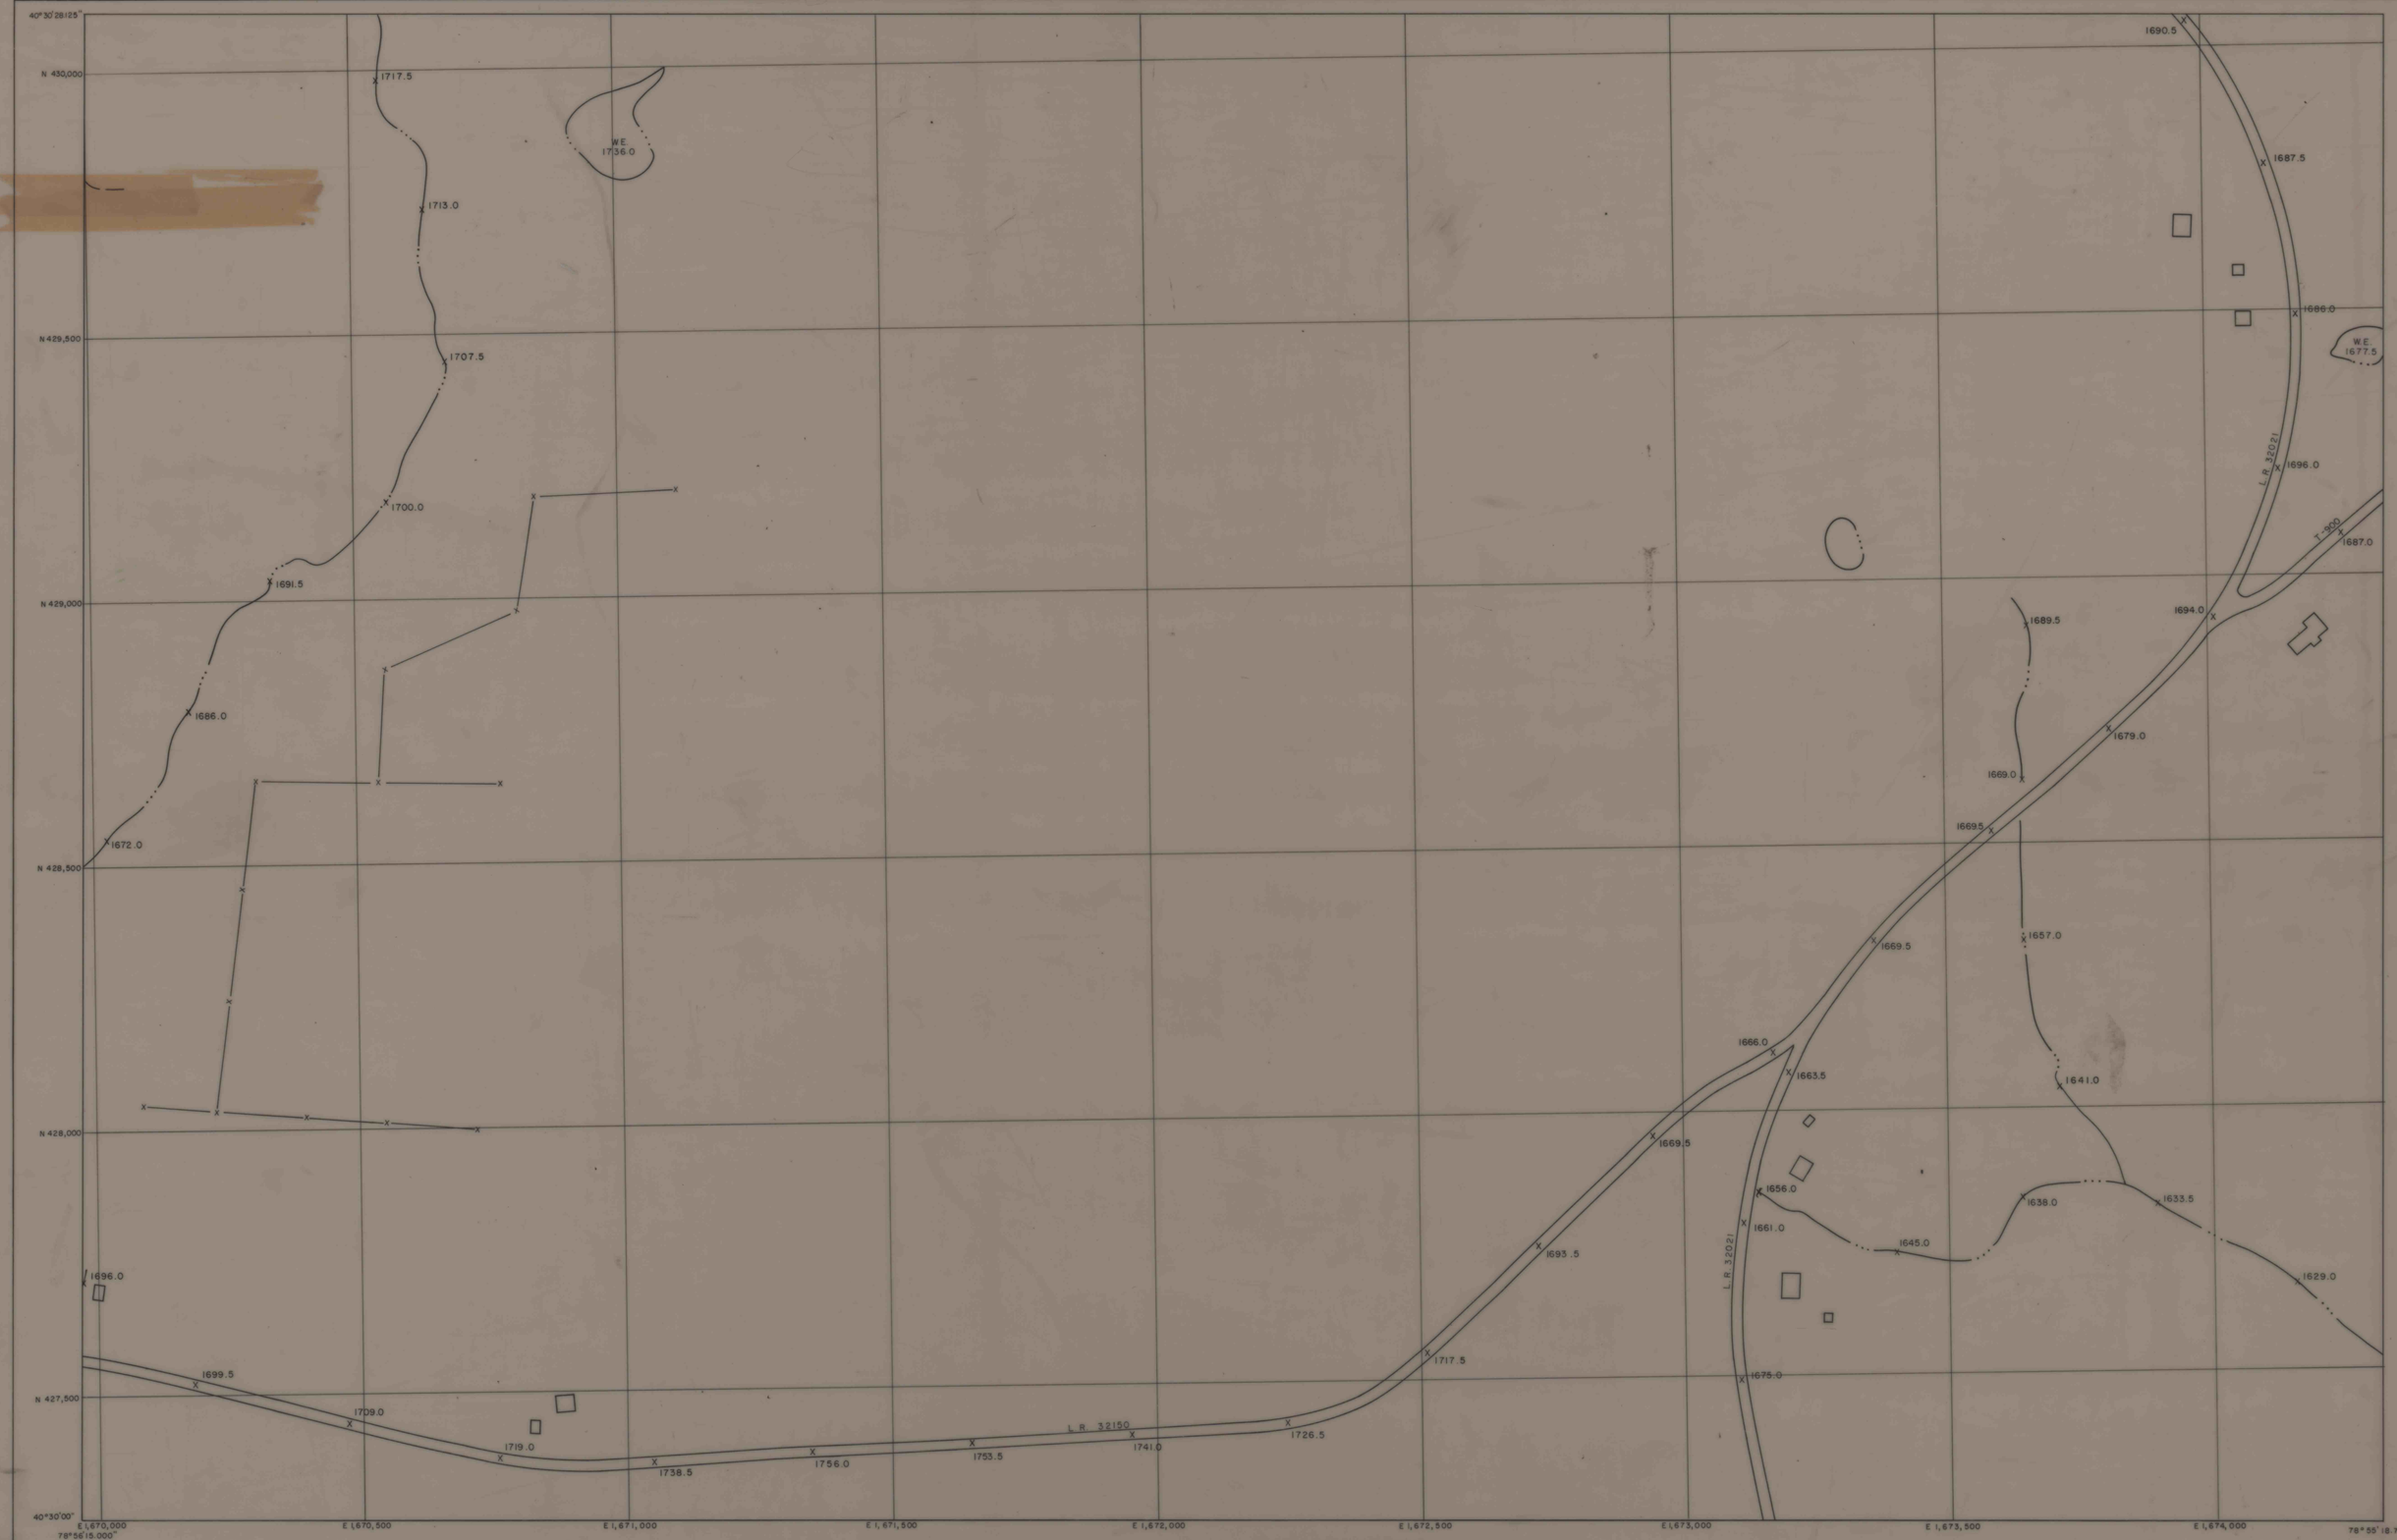

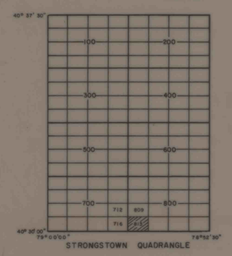

SCALE: 1" = 100'

100 0 100 200 300

PREPARED BY
MICHAEL BAKER, JR., INC.
CONSULTING ENGINEERS
BEAVER, PENNSYLVANIA

ROCHESTER AND PITTSBURGH COAL CO.

655 CHURCH STREET, INDIANA, PA.

WEHRUM AREA

INDIANA COUNTY

STRONGSTOWN QUADRANGLE

SHEET NO. 4030-785230/813

IMAPS # 14200

A 0356Z