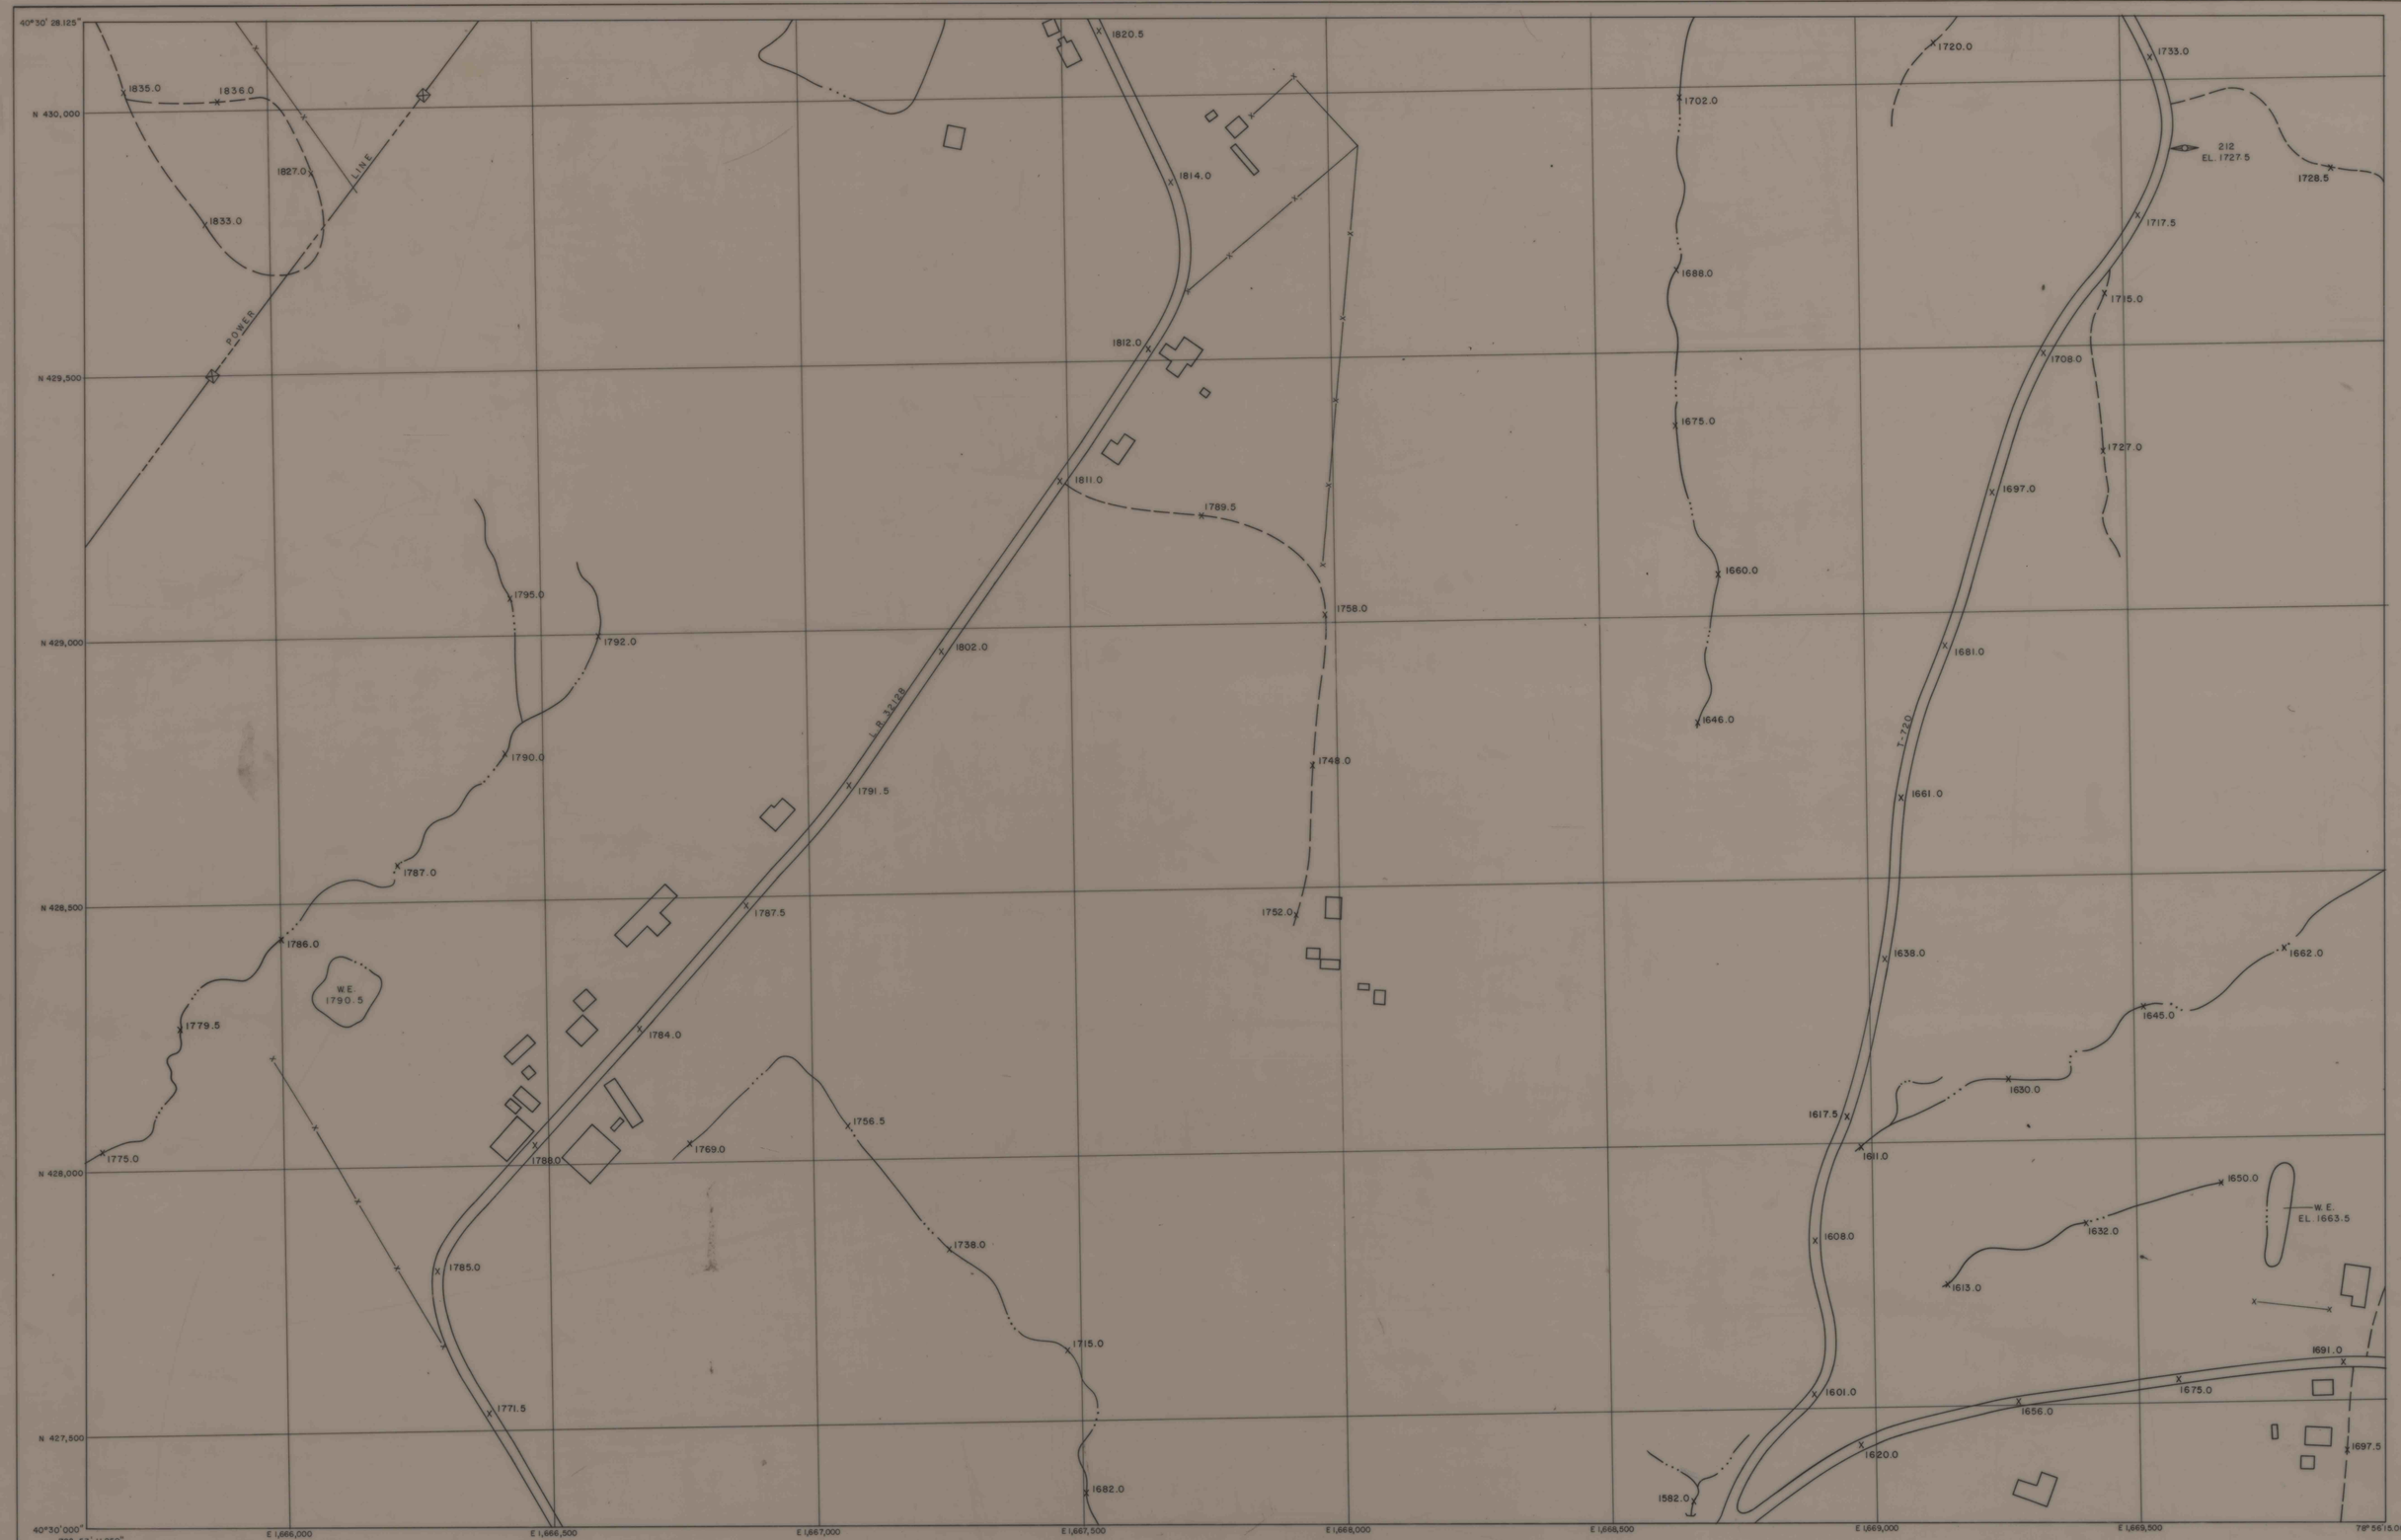

Prepared By
MICHAEL BAKER, JR., INC.
Consulting Engineers
Beaver, Pennsylvania

SCALE: 1" = 100'

100 0 100 200 300

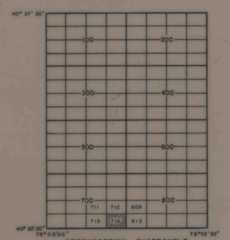

STRONGSTOWN QUADRANGLE

ROCHESTER AND PITTSBURGH COAL CO.

655 CHURCH STREET, INDIANA, PA.

WEHRUM AREA

INDIANA COUNTY

STRONGSTOWN QUADRANGLE

SHEET NO. 4030-785230/716

IMAPS #14302