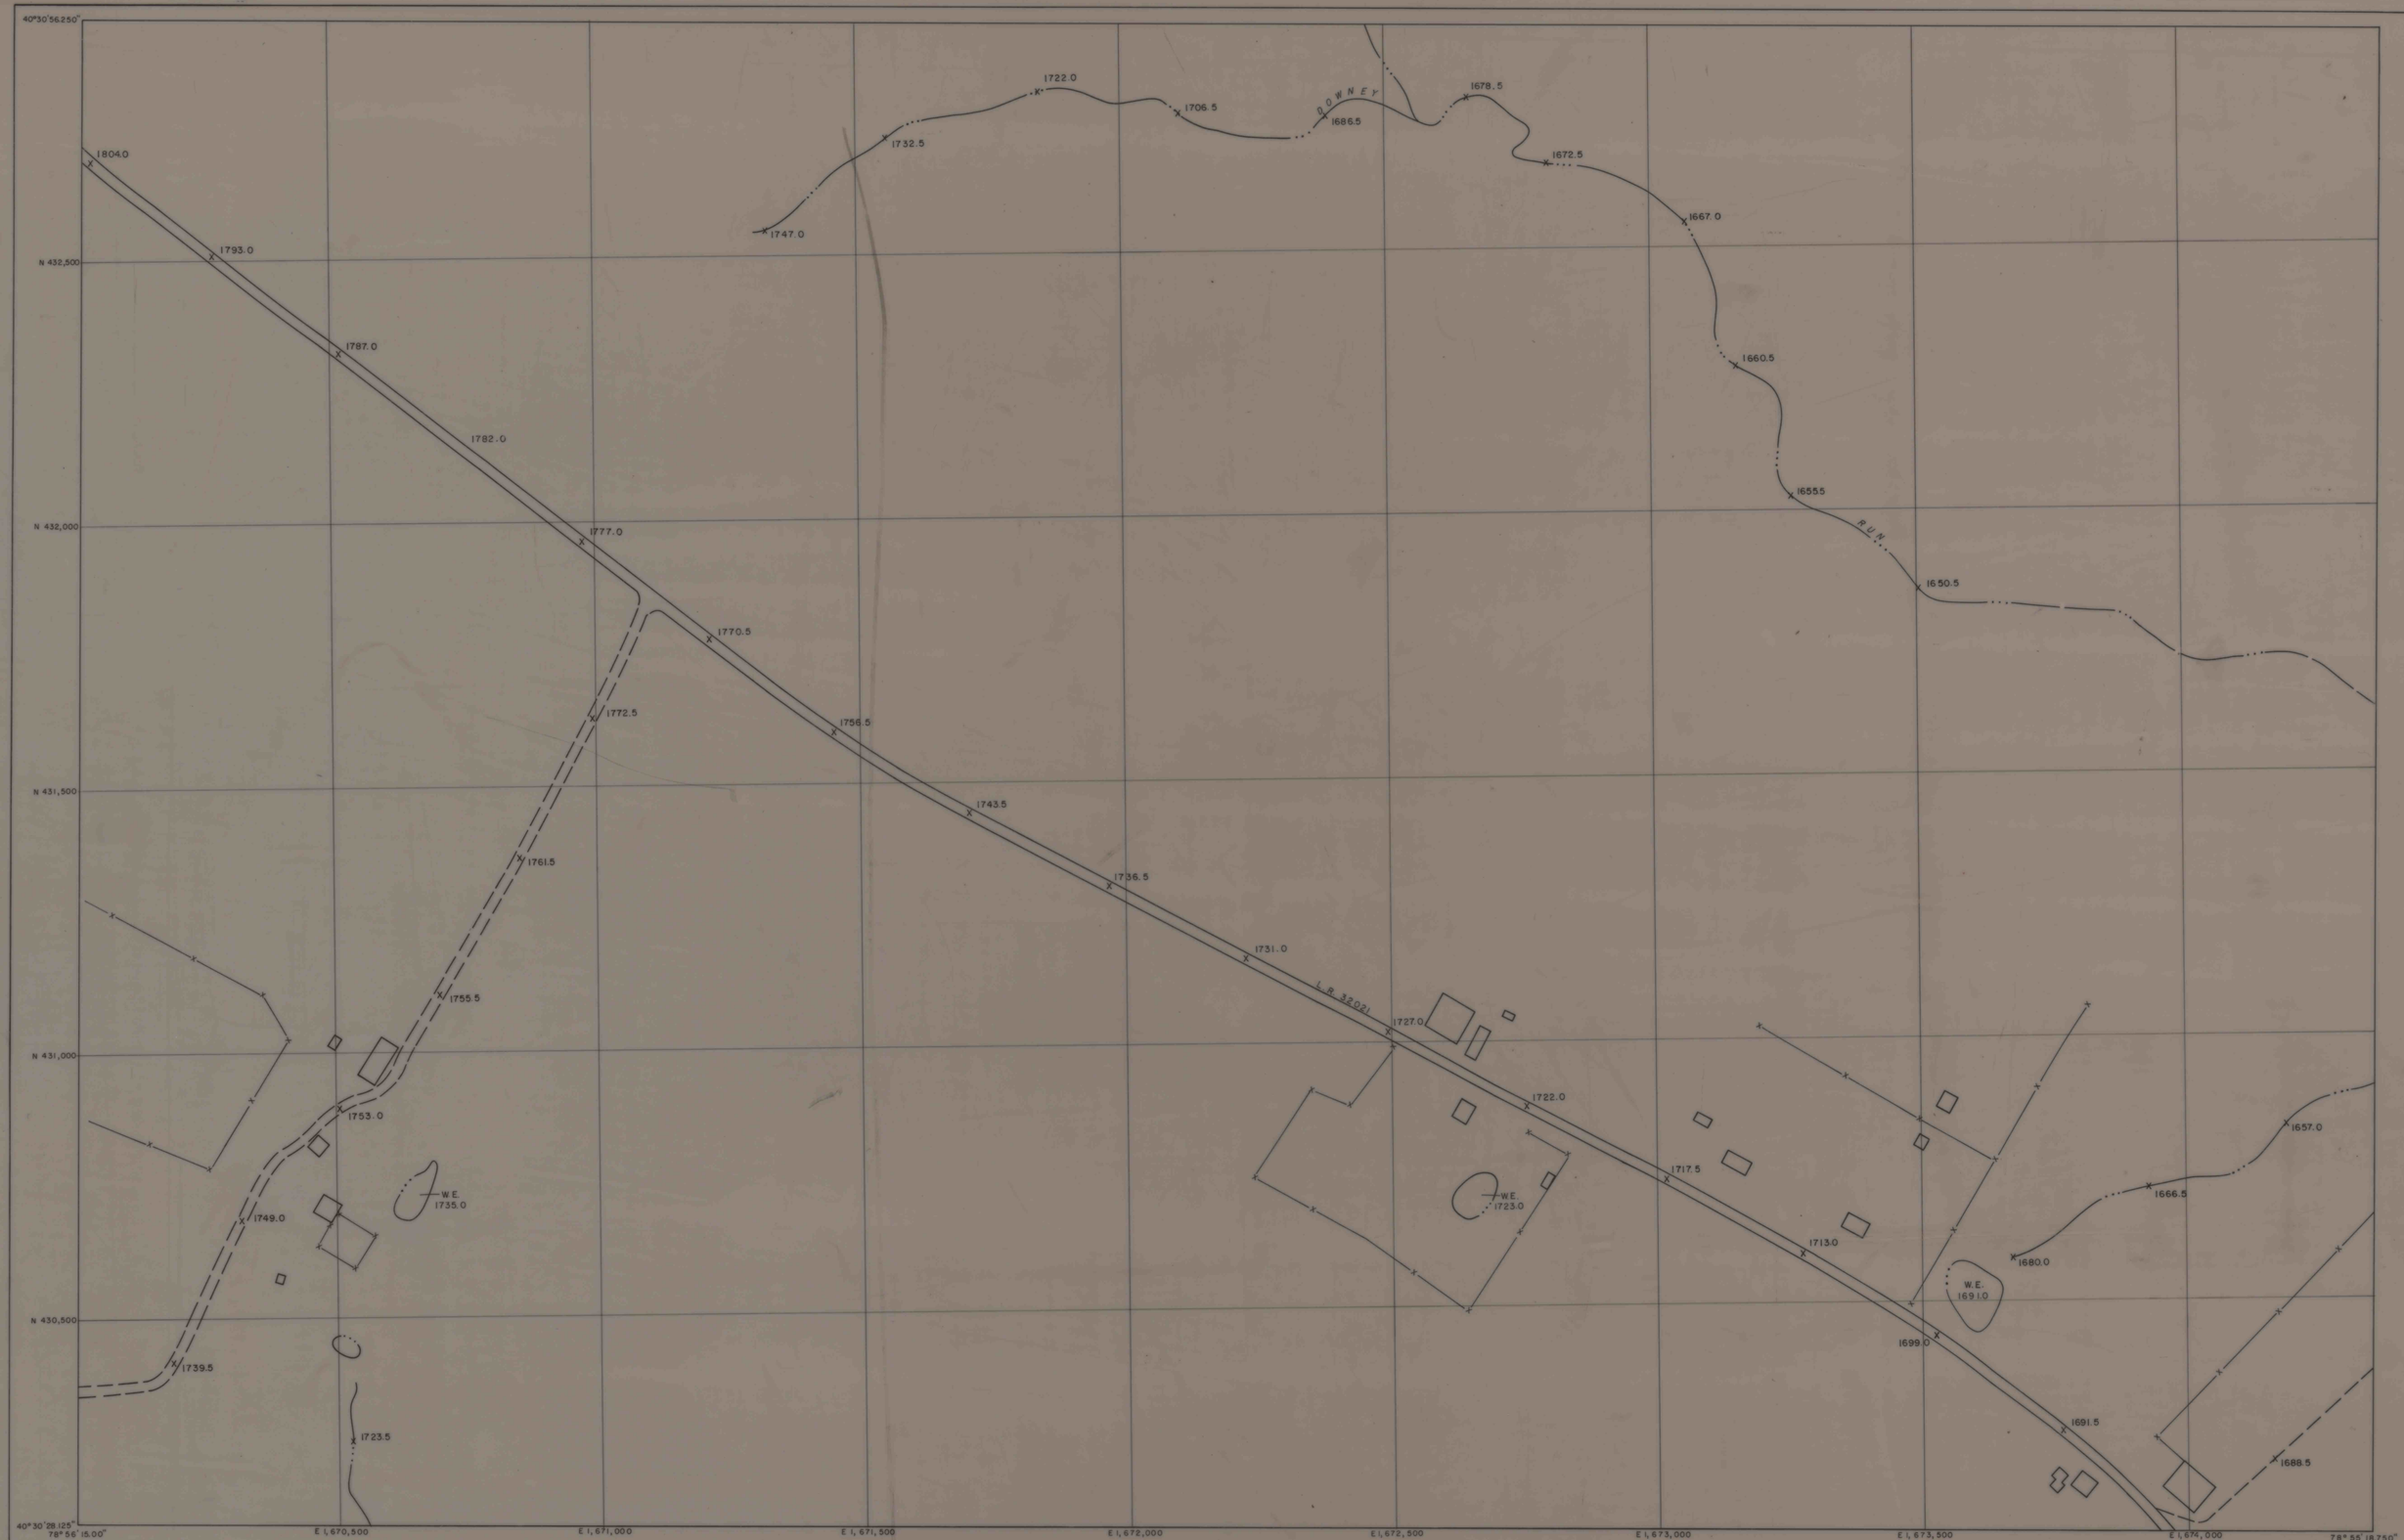

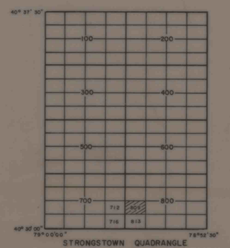

SCALE: 1" = 100'

100 0 100 200 300

PREPARED BY
MICHAEL BAKER, JR., INC.
CONSULTING ENGINEERS
BEAVER, PENNSYLVANIA

ROCHESTER AND PITTSBURGH COAL CO.
655 CHURCH STREET, INDIANA, PA.

WEHRUM AREA
INDIANA COUNTY
STRONGSTOWN QUADRANGLE
SHEET NO. 4030-785230/809

IM APS # 14303