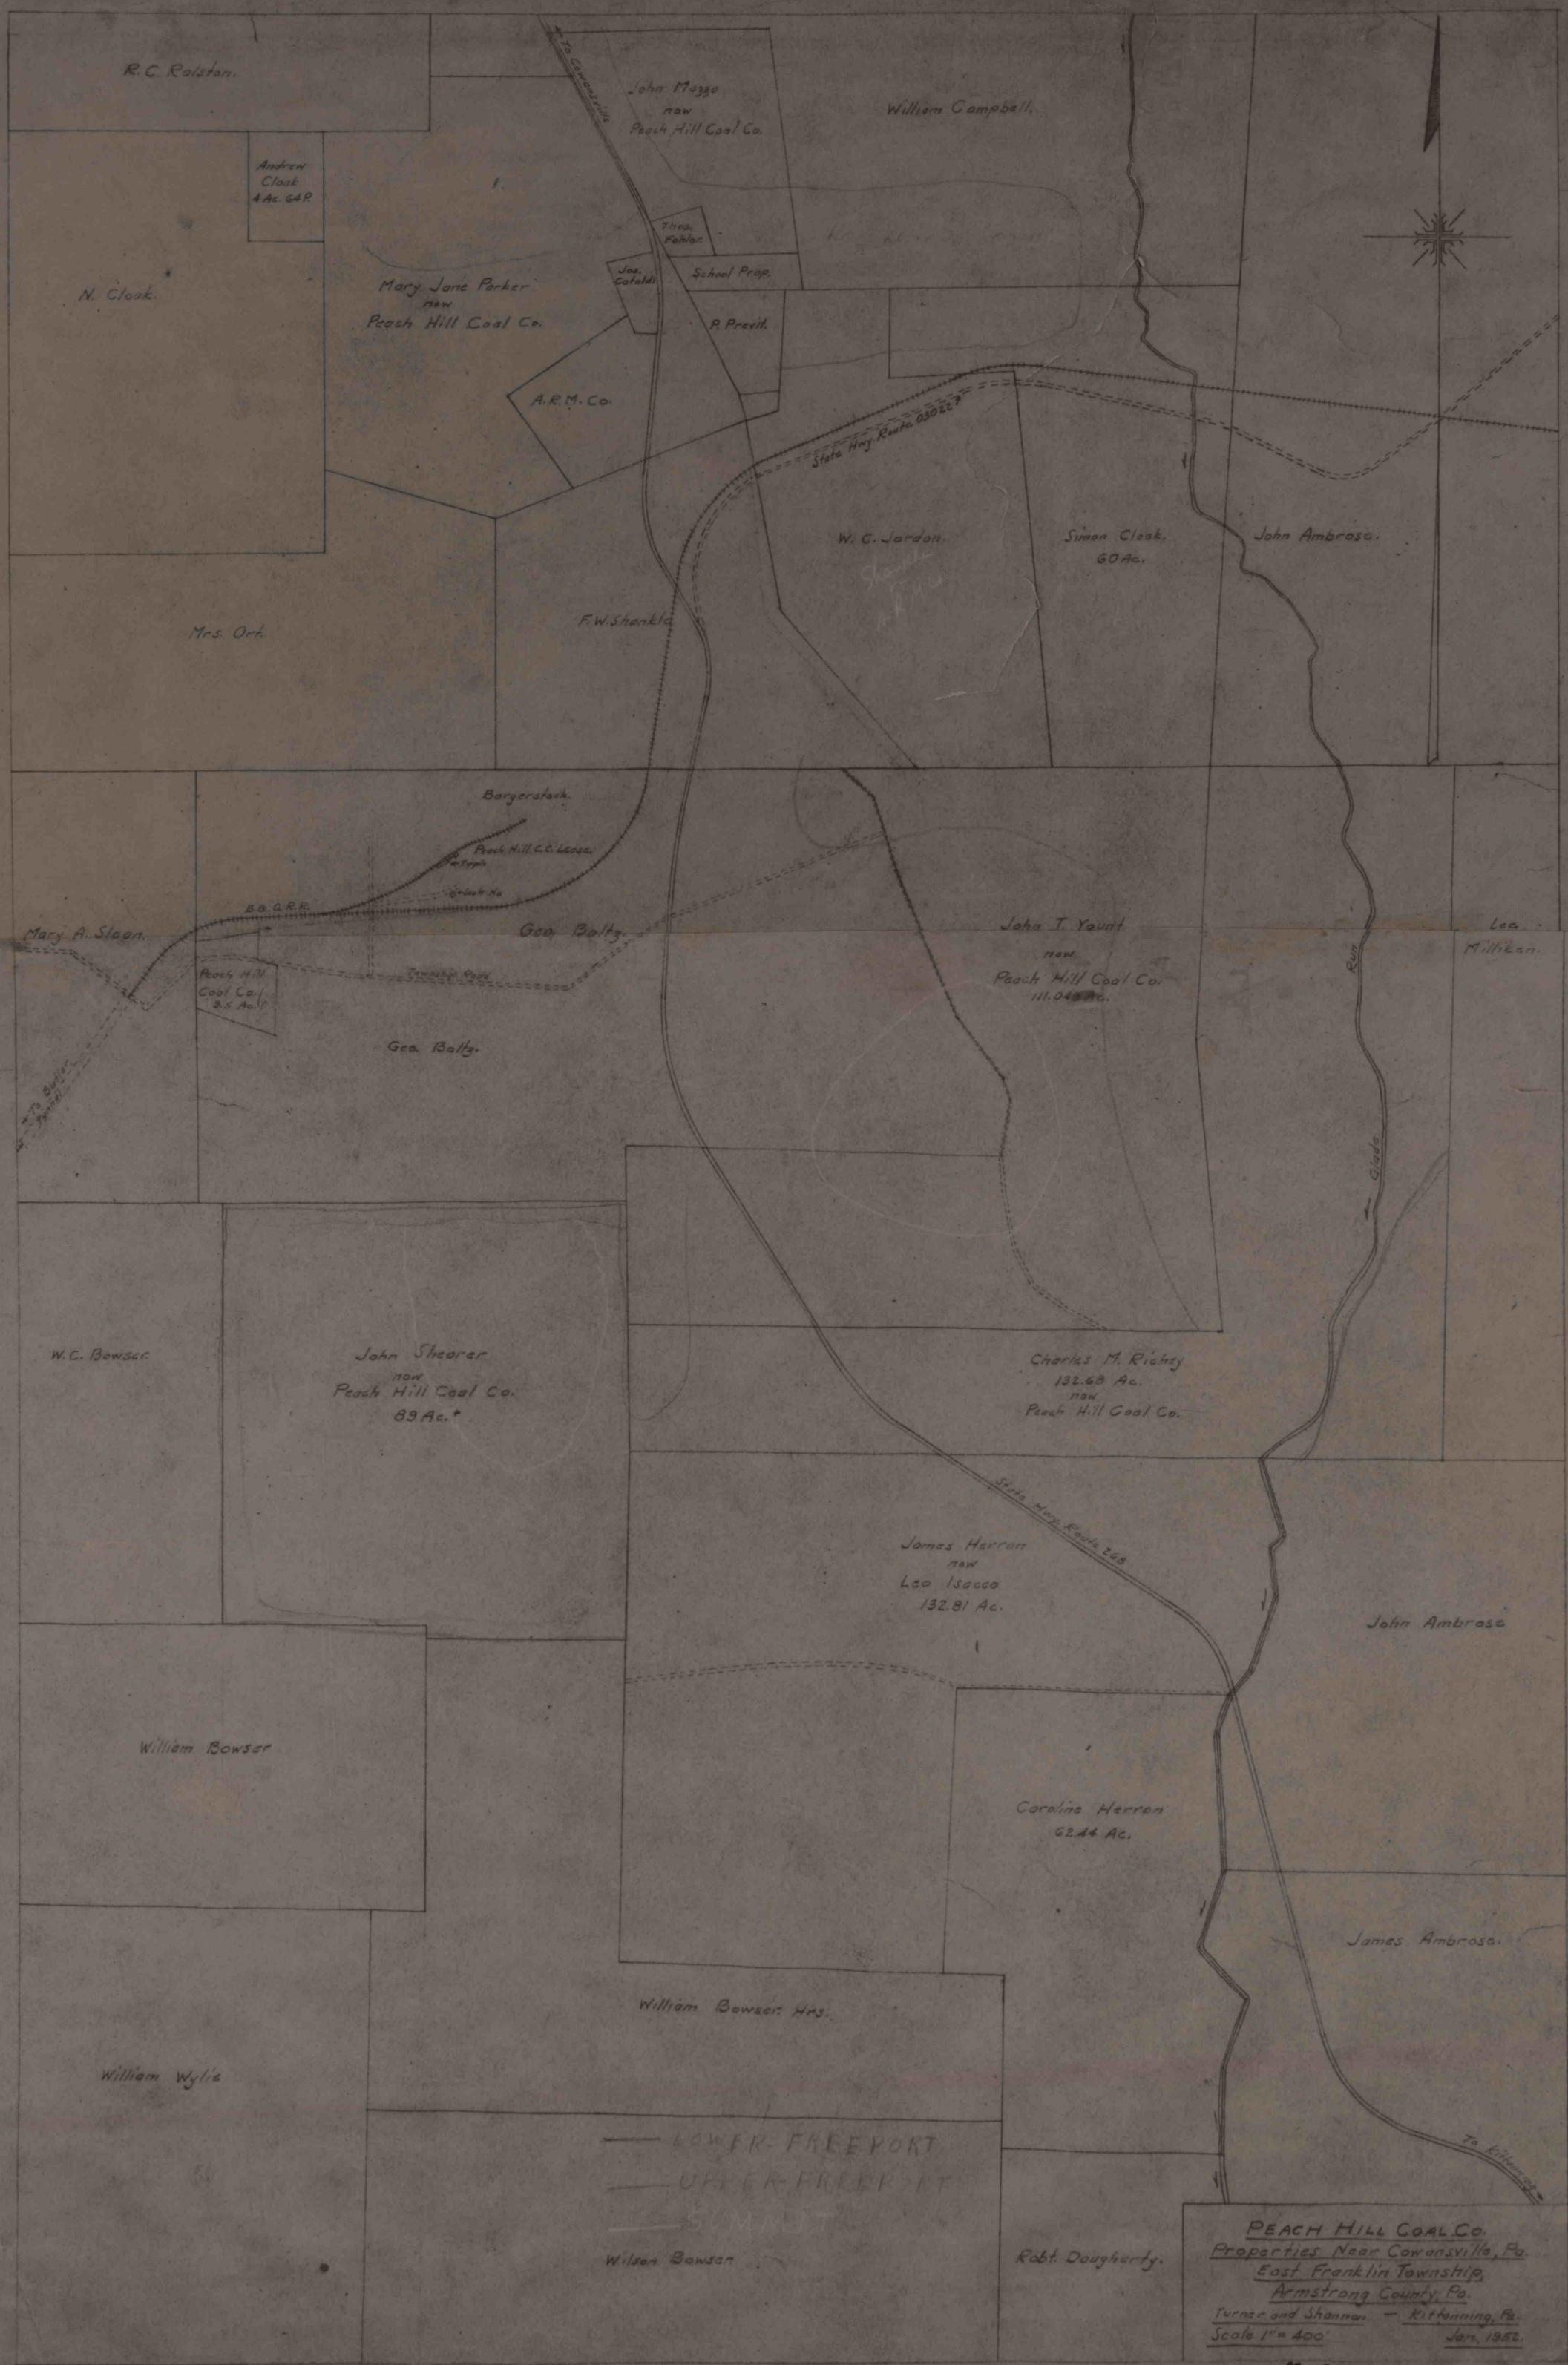
R. C. Ralston.
To Cowansville
John Maggo
now
Peach Hill Coal Co.
William Campbell.
Andrew
Cloak
4 Ac. 64 P.
Thos.
Fobler.
Jos.
Cataldi
School Prop.
N. Cloak.
Mary Jane Parker
now
Peach Hill Coal Co.
P. Previti.
A.R.M. Co.
State Hwy Route 03022
W. C. Jordon.
Simon Cloak.
60 Ac.
John Ambrose.
Mrs. Ort.
F.W. Shankle
Borgerstock.
Peach Hill C.C. Lease.
B.B. O.R.R.
Mary A. Sloan.
Geo. Baltz.
John T. Yount
now
Peach Hill Coal Co.
111.04 Ac.
Leo
Milliken.
Peach Hill
Coal Co.
3.5 Ac.
Tenable Road
Geo. Baltz.
To Butler
Trail
Glade
Run
W.C. Bowser.
John Shearer
now
Peach Hill Coal Co.
89 Ac.+
Charles M. Richey
132.68 Ac.
now
Peach Hill Coal Co.
State Hwy Route 268
James Herron
now
Leo Isacco
132.81 Ac.
John Ambrose
William Bowser
Caroline Herron
62.44 Ac.
James Ambrose.
William Bowser Hrs.
William Wylie
LOWER FREEPORT
UPPER FREEPORT
SUMMIT
Wilson Bowser
Robt. Dougherty.
To Kittanning
PEACH HILL COAL CO.
Properties Near Cowansville, Pa.
East Franklin Township,
Armstrong County, Pa.
Turner and Shannon — Kittanning, Pa.
Scale 1" = 400'
Jan. 1952.

IMAPS 14422