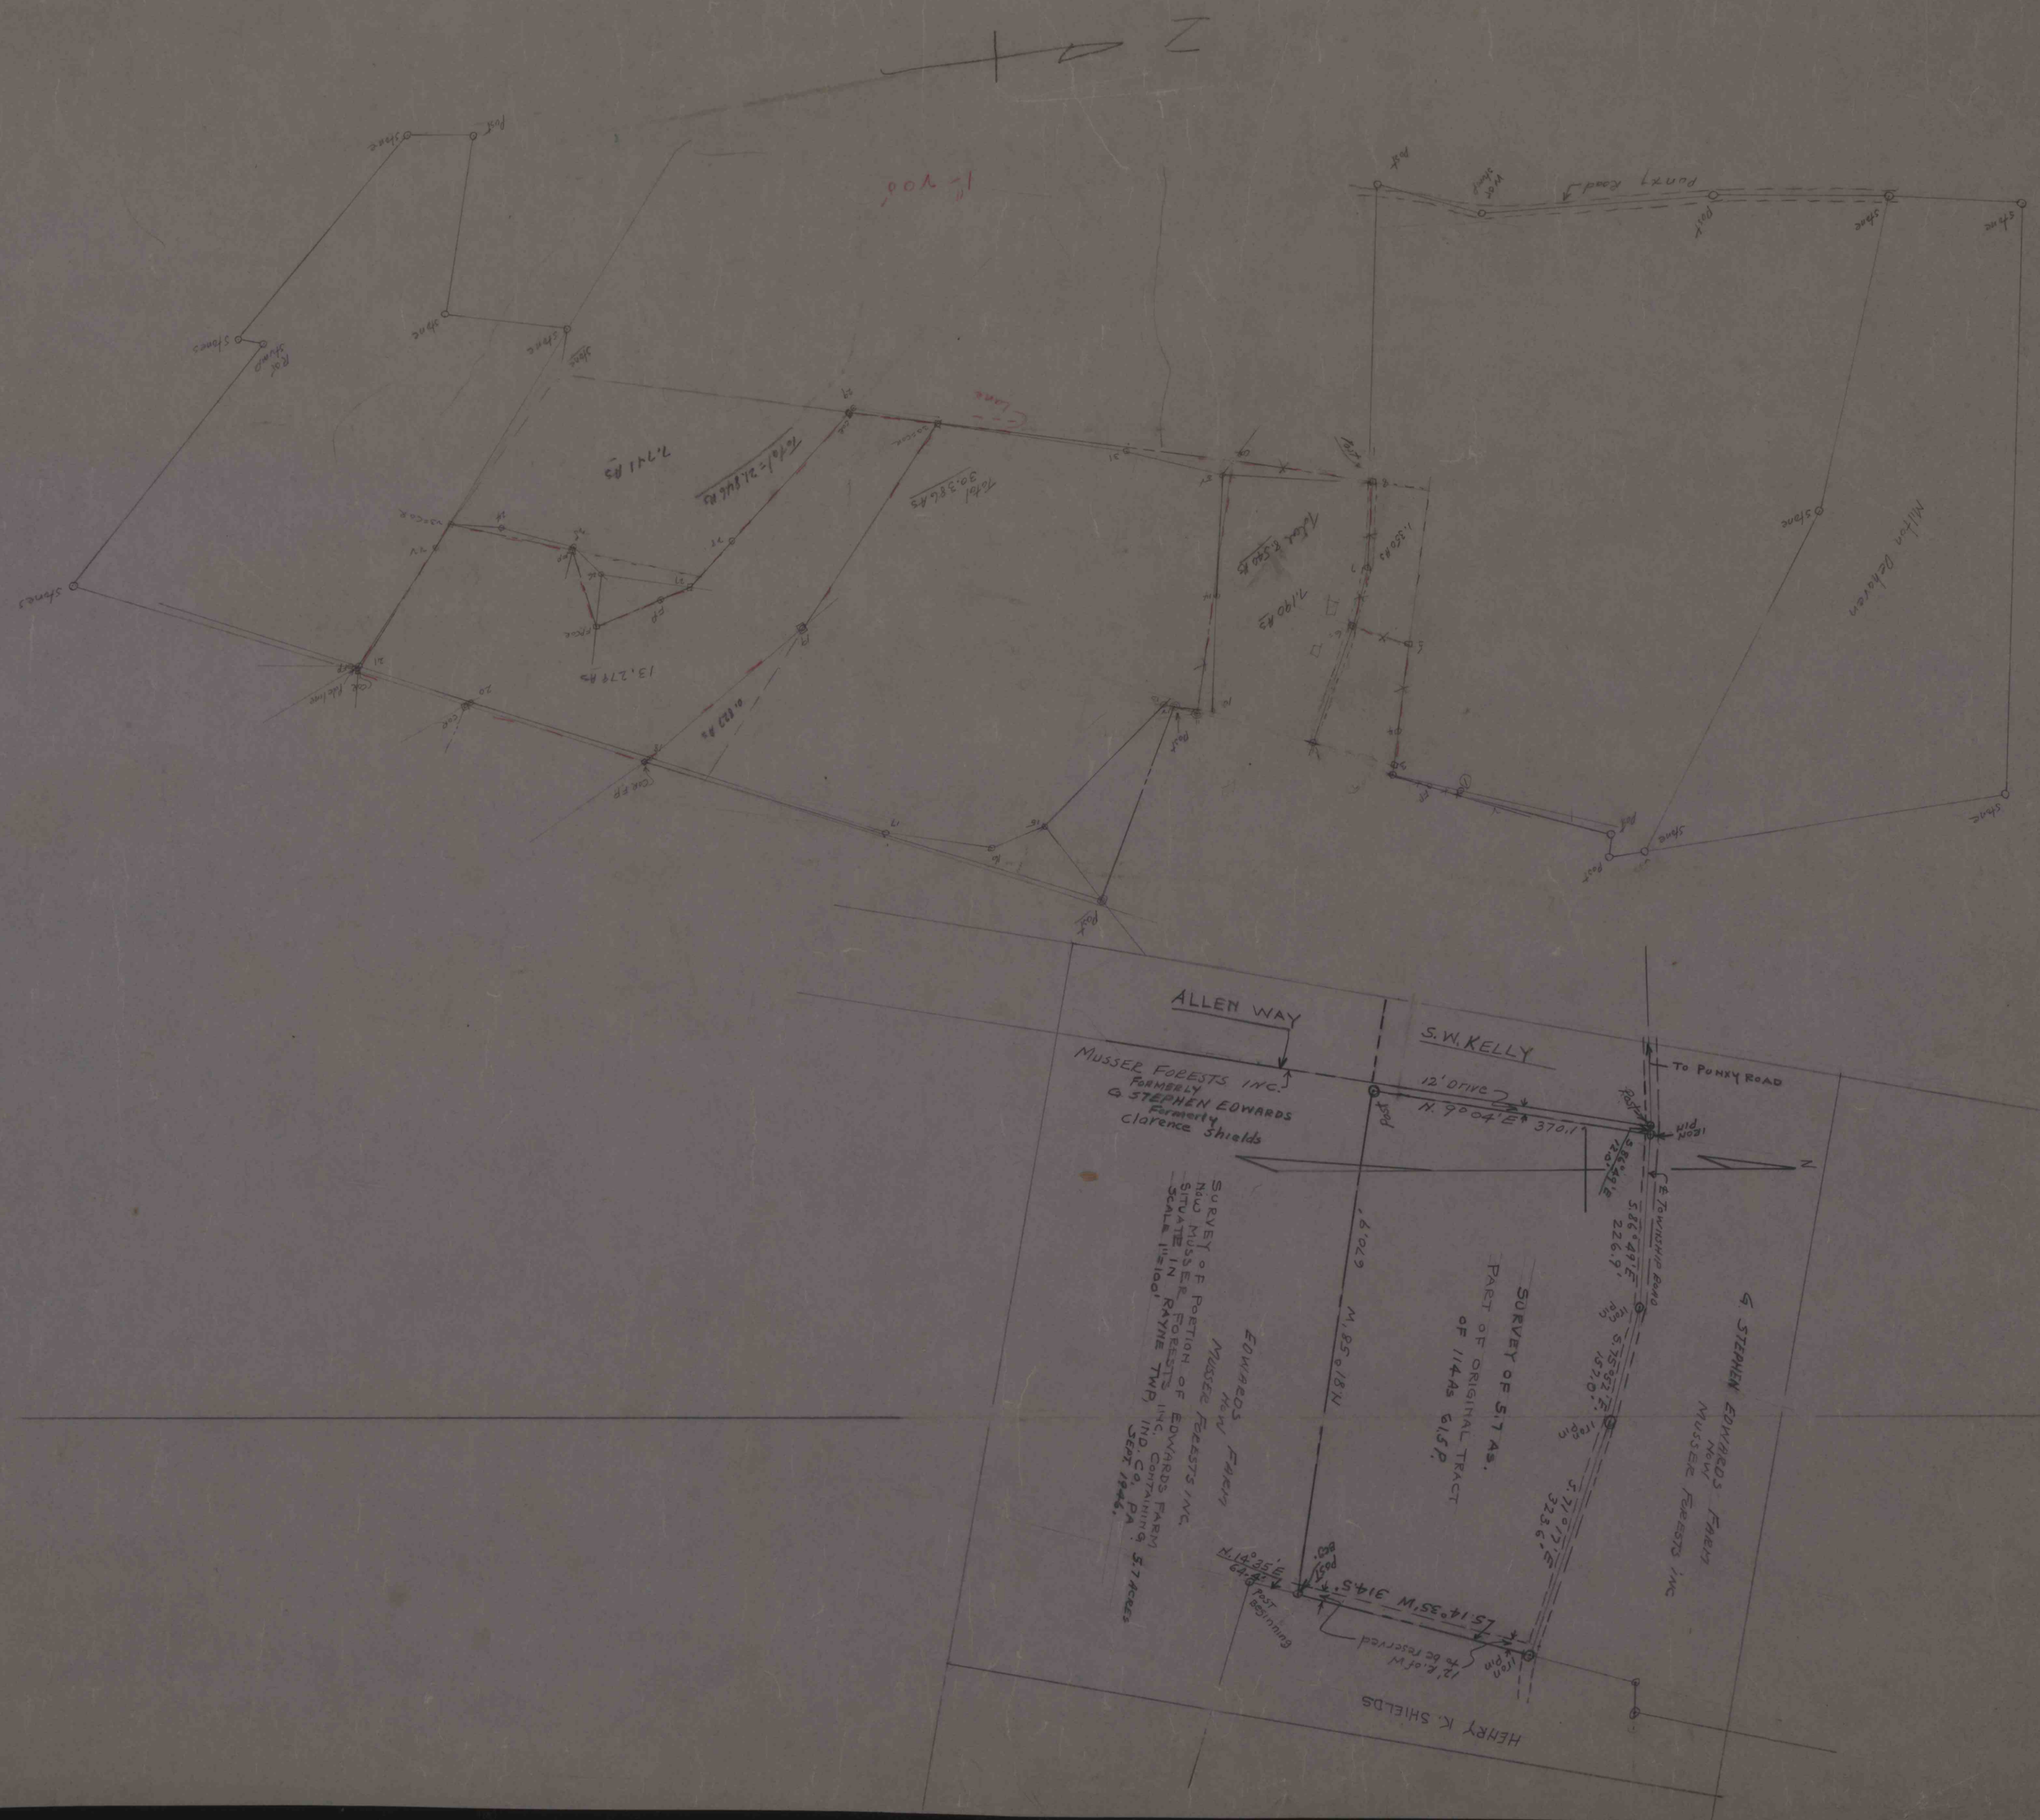
ALLEN WAY
S.W. KELLY
MUSSER FORESTS INC.
FORMERLY
& STEPHEN EDWARDS
Formerly
Clarence Shields
12' DRIVE
N. 90°04'E 370.1'
TO PUNXY ROAD
N
S 86°49'E
226.9'
S 75°32'E
157.0'
S 37°07'E
323.6'
S 14°55'W 314.5'
N 14°25'E
64.0'
Beginning
12' of W
½ of Reserved
N 88°58'W
670.9'
SURVEY OF 5.7 AS.
PART OF ORIGINAL TRACT
OF 114 AS 61.5 P
SURVEY OF PORTION OF
NW MUSSER FORESTS INC. FARM
SITUATE IN EDWARDS FARM
SCALE 1"=100'
EDWARDS
NW FARM
MUSSER FORESTS INC.
FARM
HENRY K. SHIELDS