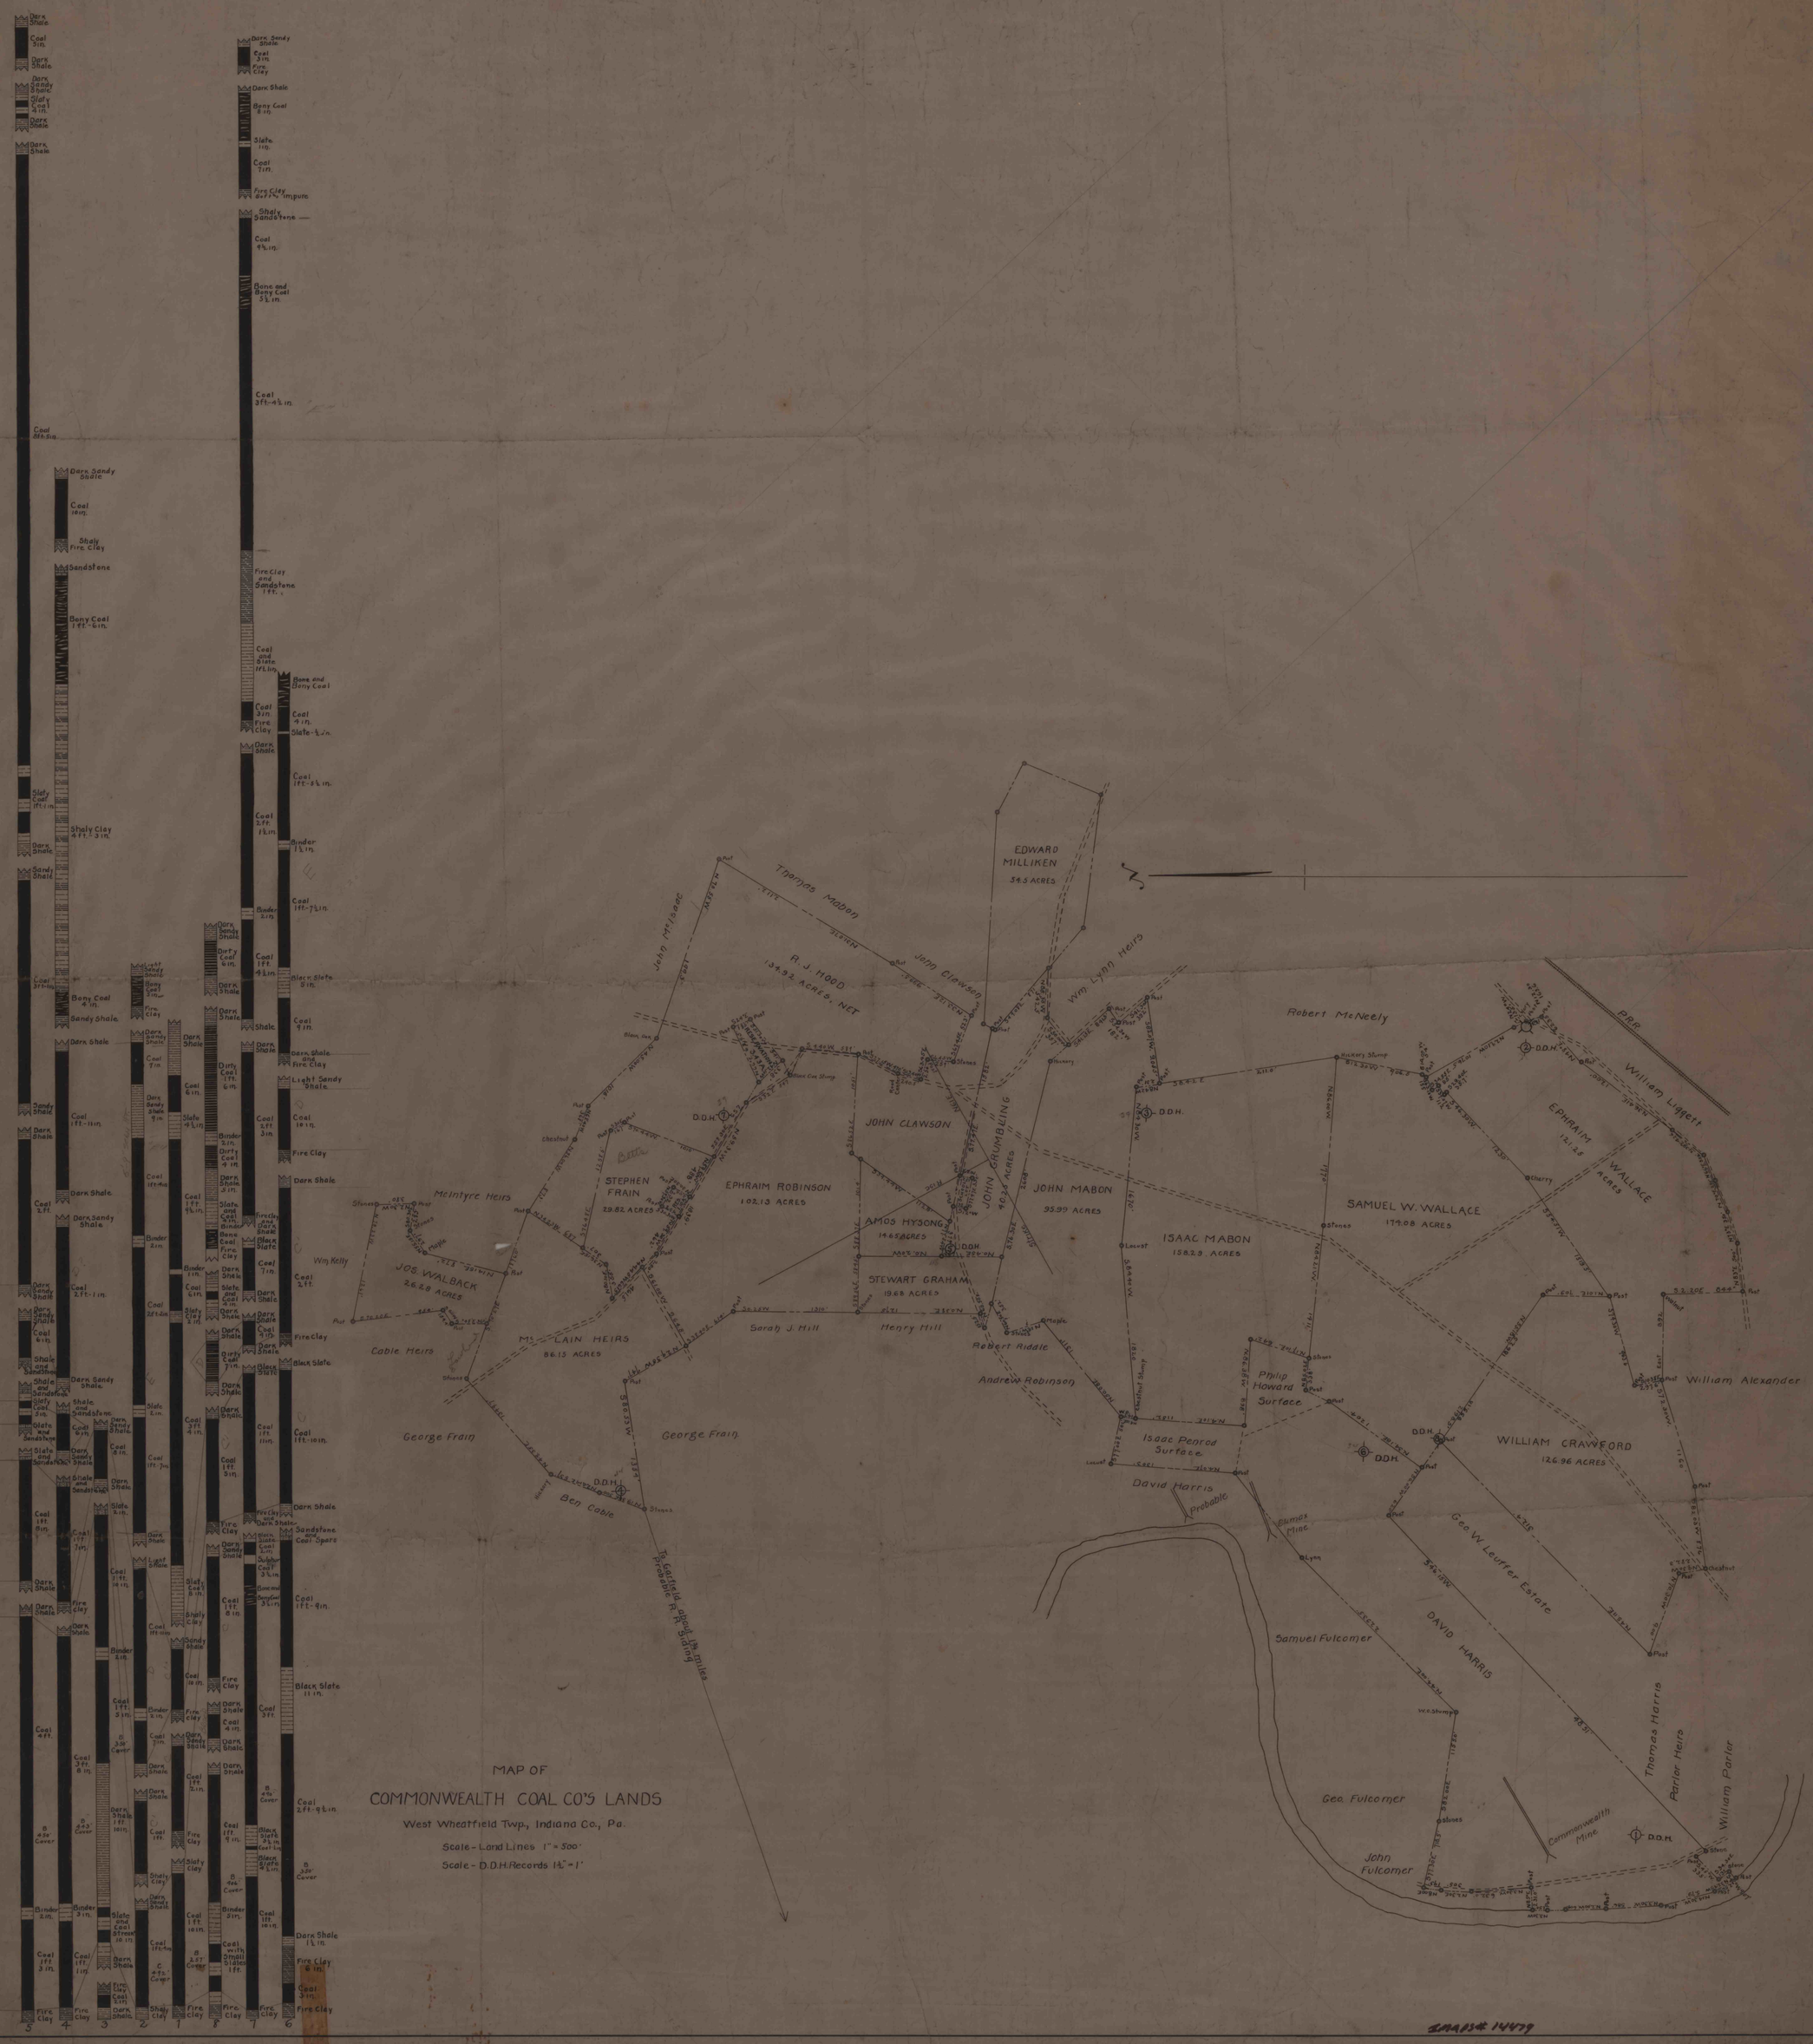
MAP OF
COMMONWEALTH COAL CO'S LANDS
West Wheatfield Twp., Indiana Co., Pa.
Scale - Land Lines 1" = 500'
Scale - D.D.H. Records 1½" = 1'
EDWARD MILLIKEN
34.5 ACRES
R. J. HOOD
134.92 ACRES, NET
Thomas Mabon
John McIsaac
John Clawson
Wm. Lynn Heirs
Robert McNeely
P.R.R.
William Liggett
EPHRAIM WALLACE
121.25 ACRES
JOHN CLAWSON
JOHN CRUMBLING
40.24 ACRES
JOHN MABON
95.99 ACRES
SAMUEL W. WALLACE
174.08 ACRES
ISAAC MABON
158.29 ACRES
STEPHEN FRAIN
29.82 ACRES
EPHRAIM ROBINSON
102.13 ACRES
AMOS HYSONG
14.65 ACRES
STEWART GRAHAM
19.68 ACRES
McIntyre Heirs
JOS. WALBACK
26.29 ACRES
Wm. Kelly
Mc LAIN HEIRS
86.15 ACRES
Cable Heirs
Sarah J. Hill
Henry Hill
Robert Riddle
Andrew Robinson
Philip Howard Surface
Isaac Penrod Surface
William Alexander
WILLIAM CRAWFORD
126.96 ACRES
George Frain
George Frain
Ben Cable
To Garfield about 1½ miles
Probable R.R. Siding
David Harris
Probable
Dumax Mine
Geo. W. Leuffer Estate
DAVID HARRIS
Samuel Fulcomer
Geo. Fulcomer
John Fulcomer
Commonwealth Mine
Thomas Harris
Parlor Heirs
William Parlor
D.D.H.
Dark Shale
Coal 3 in.
Dark Sandy Shale
Slaty Coal 4 in.
Coal 8 ft. 5 in.
Coal 10 in.
Shaly Fire Clay
Sandstone
Bony Coal 1 ft. 6 in.
Shaly Clay 4 ft. 3 in.
Sandy Shale
Coal 3 ft. 10 in.
Bony Coal 4 in.
Coal 1 ft. 11 in.
Coal 2 ft.
Coal 2 ft. 1 in.
Coal 6 in.
Shale and Sandstone
Slaty Coal 3 in.
Slate and Sandstone
Coal 6 in.
Coal 1 ft. 6 in.
Coal 1 ft. 11 in.
Coal 4 ft.
Coal 3 ft. 6 in.
Coal 1 ft. 3 in.
Coal 1 ft. 1 in.
Binder 3 in.
Fire Clay
Coal 2 ft. 1 in.
Coal 1 ft. 10 in.
Coal 1 ft. 7 in.
Coal 1 ft. 5 in.
Coal 1 ft. 8 in.
Coal 1 ft. 2 in.
Coal 1 ft. 4 in.
Coal 1 ft. 9 in.
Coal 1 ft. 10 in.
Coal with Small Slates 1 ft.
Coal 3 ft.
Coal 2 ft. 9½ in.
Coal 1 ft. 9 in.
Black Slate 11 in.
Dark Shale 1½ in.
Fire Clay 6 in.
Coal 3 in.
Fire Clay
Sandstone and Coal Spars
Black Slate 3½ in.
Black Slate 4½ in.
Black Slate
Dark Shale and Fire Clay
Light Sandy Shale
Coal 10 in.
Coal 1 ft. 11 in.
Coal 1 ft. 4½ in.
Coal 1 ft. 4½ in.
Coal 1 ft. 3 in.
Coal 1 ft. 10 in.
Coal 1 ft. 10 in.
Coal 1 ft. 6 in.
Coal 1 ft. 7 in.
Coal 1 ft. 9 in.
Coal 1 ft. 10 in.
Coal 1 ft. 11 in.
Coal 1 ft. 10 in.
Coal 1 ft. 6 in.
Coal 1 ft. 7 in.
Coal 1 ft. 10 in.
Coal 1 ft. 3 in.
Coal 1 ft. 1 in.
Coal 2 ft. 4 in.
Coal 6 in.
Coal 1 ft. 7 in.
Coal 1 ft. 4 in.
Coal 1 ft. 2 in.
Coal 1 ft. 10 in.
Coal 1 ft. 10 in.
Coal 1 ft. 10