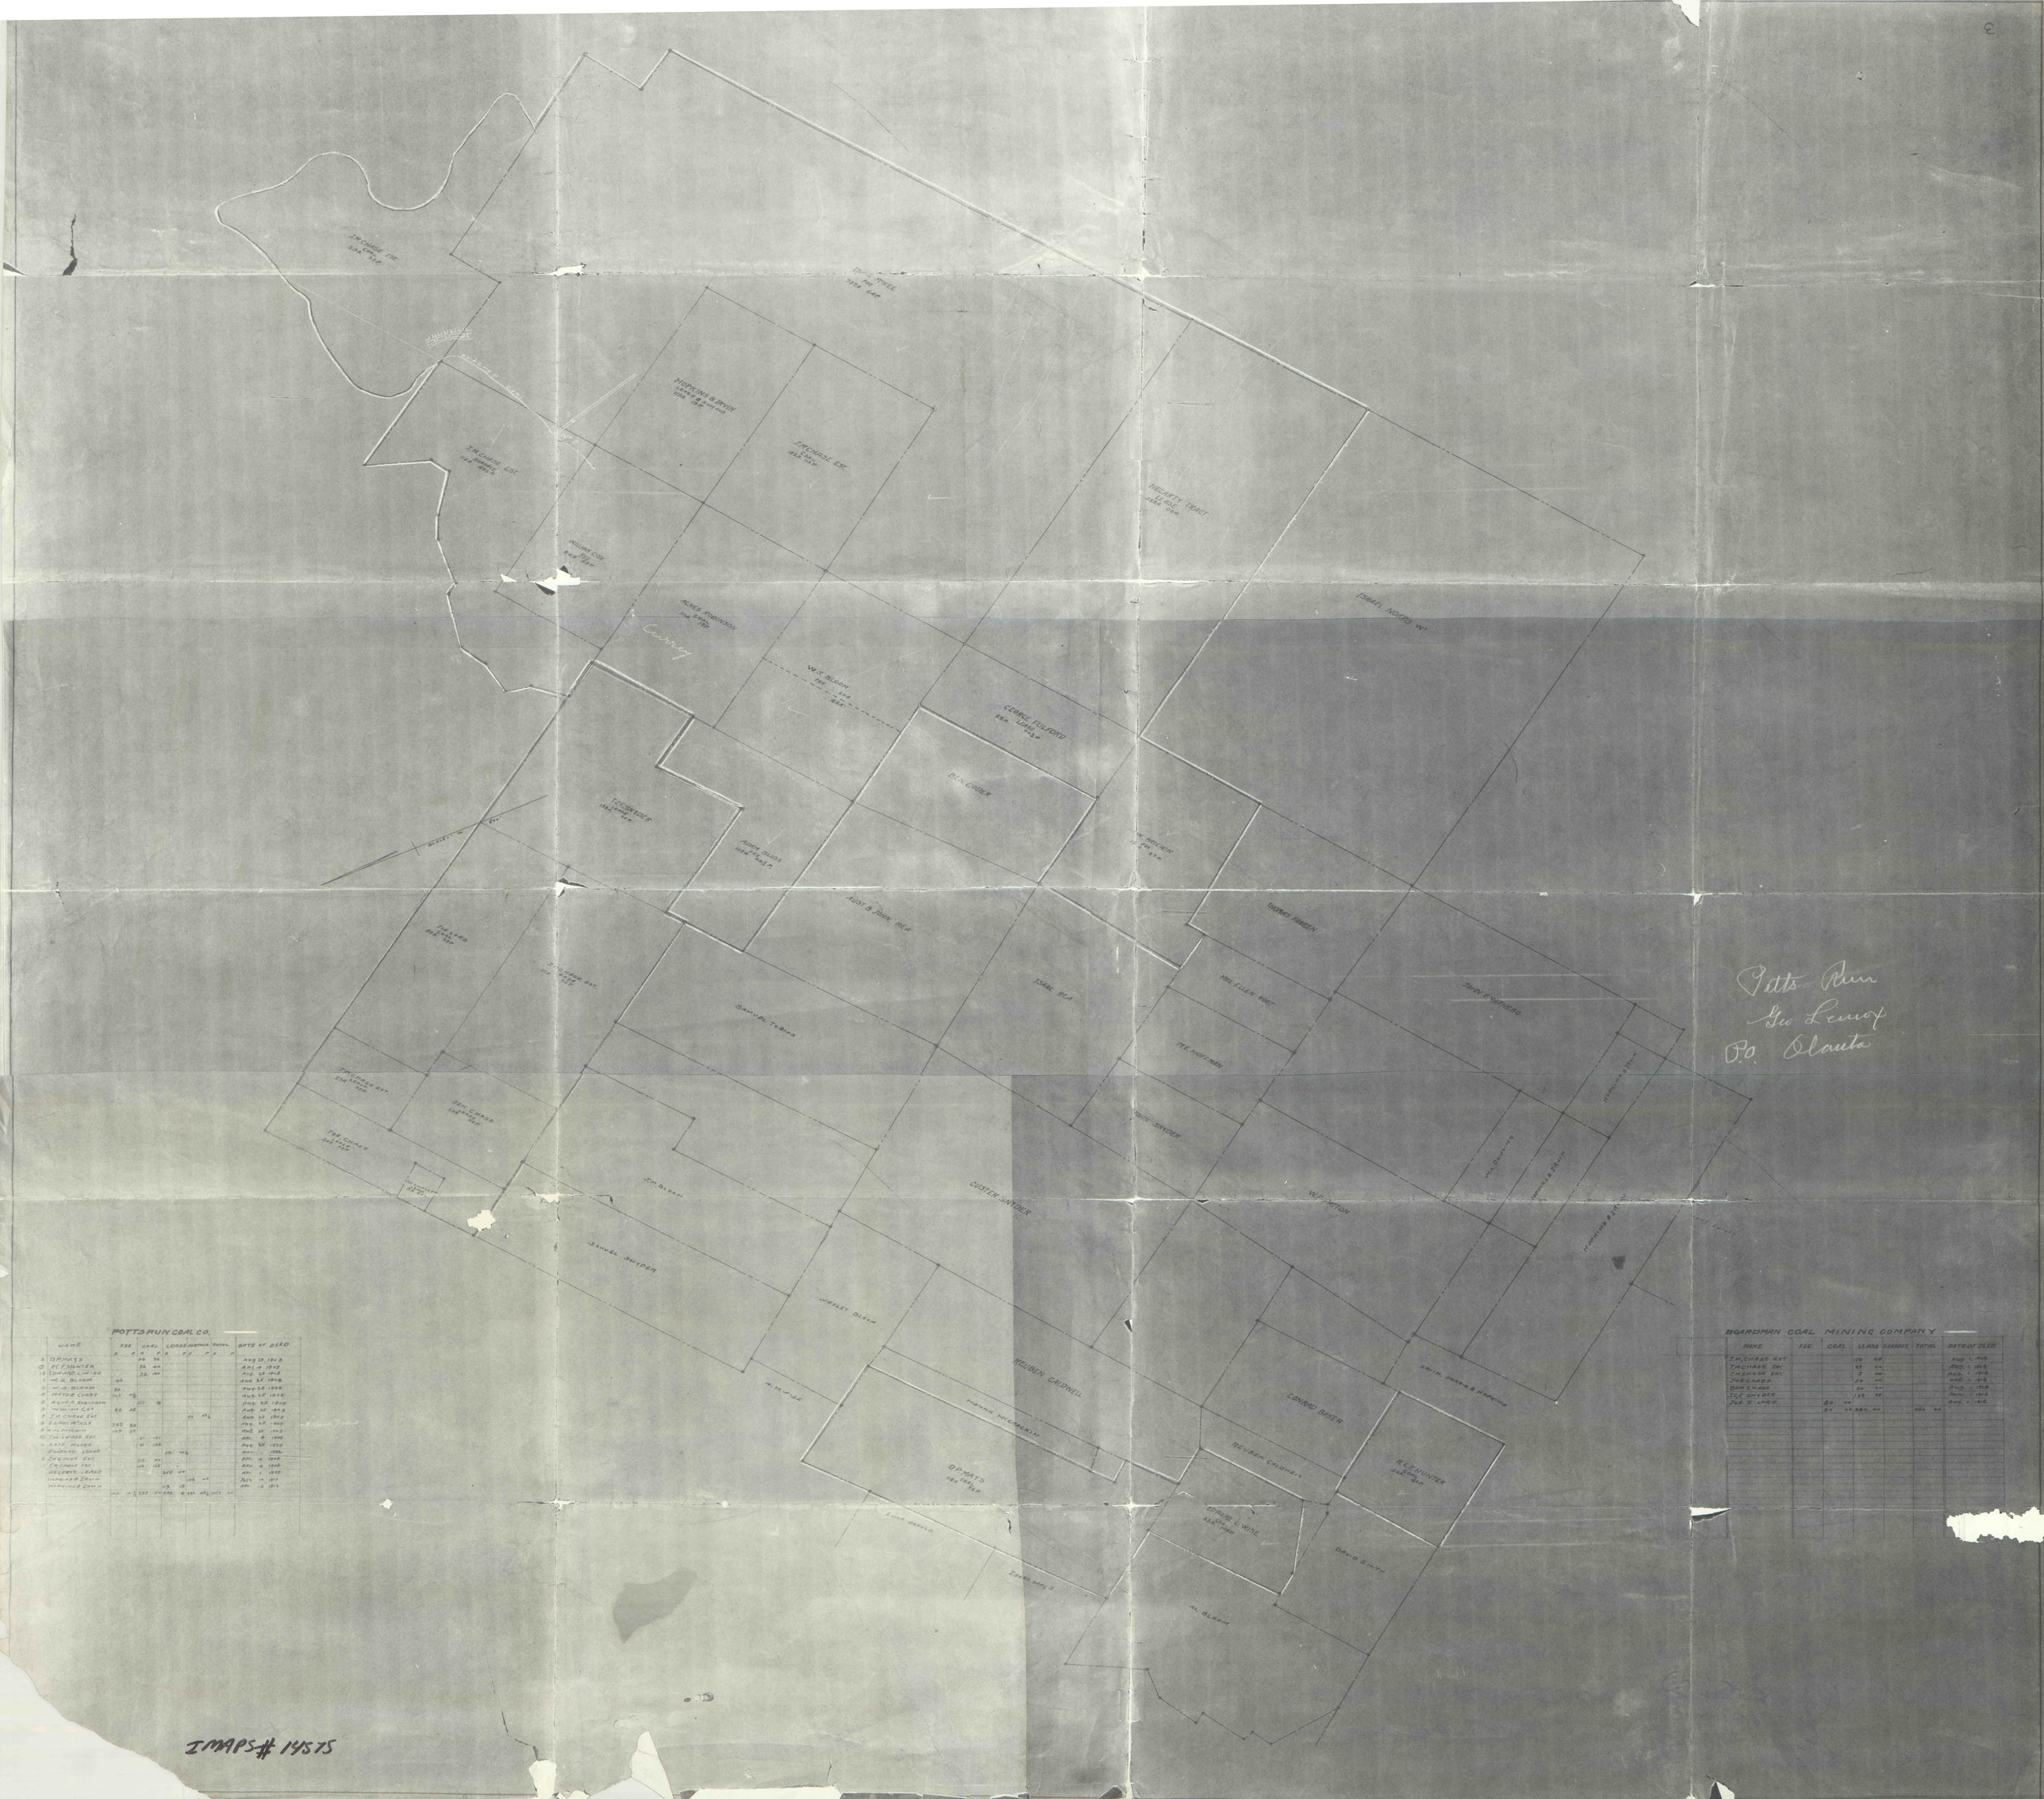

POTTS RUN COAL CO.

NAME	FEE	COAL	LEASE-WATER	TOTAL	DATE OF DEED
	A. P.	A. P.	A. P.	A. P.	
3 O.P. MATS		26 96			Aug 13 1913
10 R.C. HUNTER		36 40			Apl 4 1913
15 EDWARD L. WISE		38 80			Aug 12 1912
1 W.S. BLOOM	40				Aug 12 1912
2 W.S. BLOOM	80				Aug 12 1912
4 MATHEW CHARY	147 [illegible]				Aug 12 1912
5 HUGH P. ROBINSON		111 10			Aug 12 1913
6 WILLIAM COX	86 38				Aug 12 1913
7 J.R. CHASE EST.			111 [illegible]		Aug 12 1913
8 ISAAC MITCHELL	237 80				Aug 12 1913
9 W.C. POTTERS	107 [illegible]				Aug 12 1913
11 J.W. CHASE EST.		41 [illegible]			Apr. 4 1914
12 KATE MAGEE		41 [illegible]			Aug 12 1913
13 ROBERT LEAGE			128 [illegible]		Apr. 1 1916
14 J.W. CHASE EST.		213 [illegible]			Apr. 4 1916
J.W. CHASE EST.		145 [illegible]			Apr. 4 1916
ROBERT LEAGE			329 [illegible]		Apr. 1 1917
HOPKINS & IRVIN				145 [illegible]	July 11 1917
HOPKINS & IRVIN			109 [illegible]		Apr. 13 1917
	414 [illegible]	737 [illegible]	1 [illegible]	1 [illegible]	1 [illegible]

BOARDMAN COAL MINING COMPANY

NAME	FEE	COAL	LEASE	SURFACE	TOTAL	DATE OF DEED
J.W. CHASE EST			110 [illegible]			Aug 1, 1916
J.W. CHASE EST			57 [illegible]			Aug. 1, 1916
J.W. CHASE EST			3 [illegible]			Aug. 1, 1916
JOE CHASE			29 [illegible]			Aug. 1, 1916
DR. CHASE			50 [illegible]			Aug. 1, 1916
J.C. SNYDER			138 [illegible]			Jan. 7 1916
JOE R. LAIRD		80 [illegible]				Aug. 1, 1916
		80 [illegible]	360 [illegible]		440 [illegible]	

IMAPS # 14575