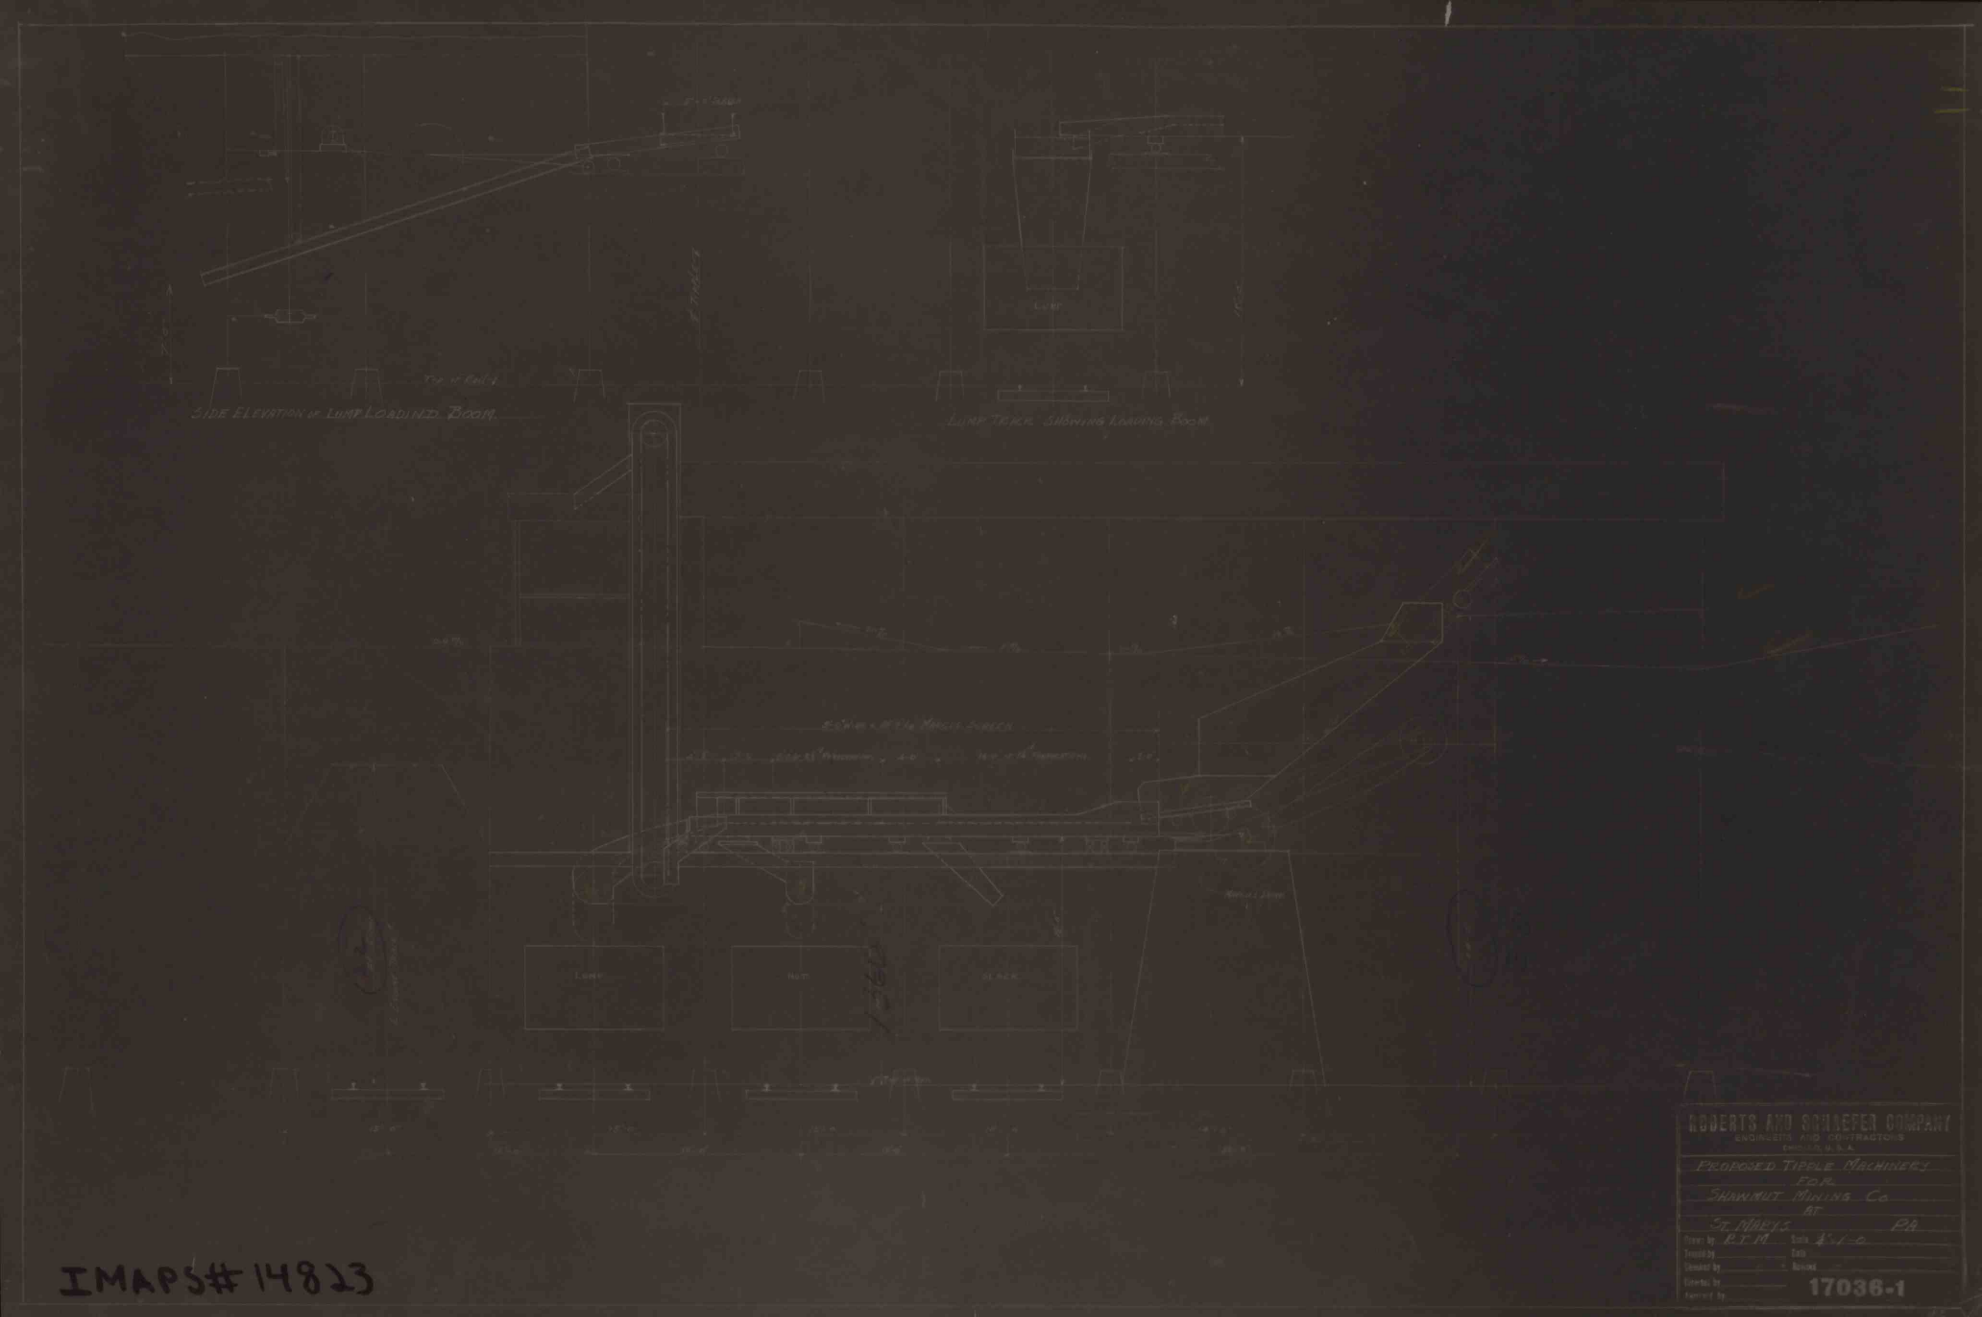
SIDE ELEVATION OF LUMP LOADING BOOM
LUMP TRACK SHOWING LOADING BOOM
ROBERTS AND SCHAEFER COMPANY
ENGINEERS AND CONTRACTORS
CHICAGO, U.S.A.
PROPOSED TIPPLE MACHINERY
FOR
SHAWMUT MINING CO.
AT
ST. MARYS PA.
17036-1

IMAPS#14823