#1
Heater Plan
Clay Storage Shed
Shammut Brick and Tile Co
Scale 1½" To 1

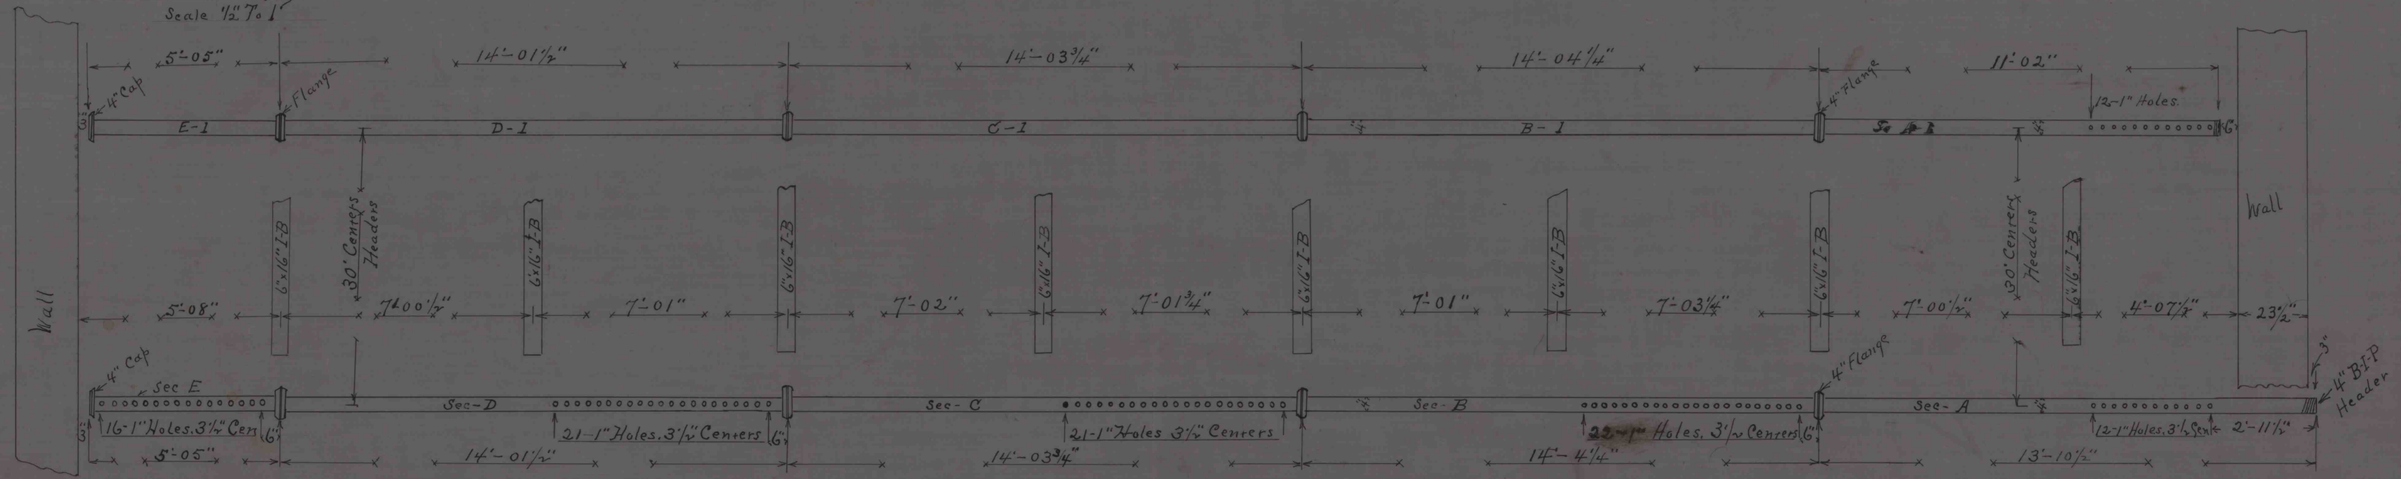

IMAPS #14831