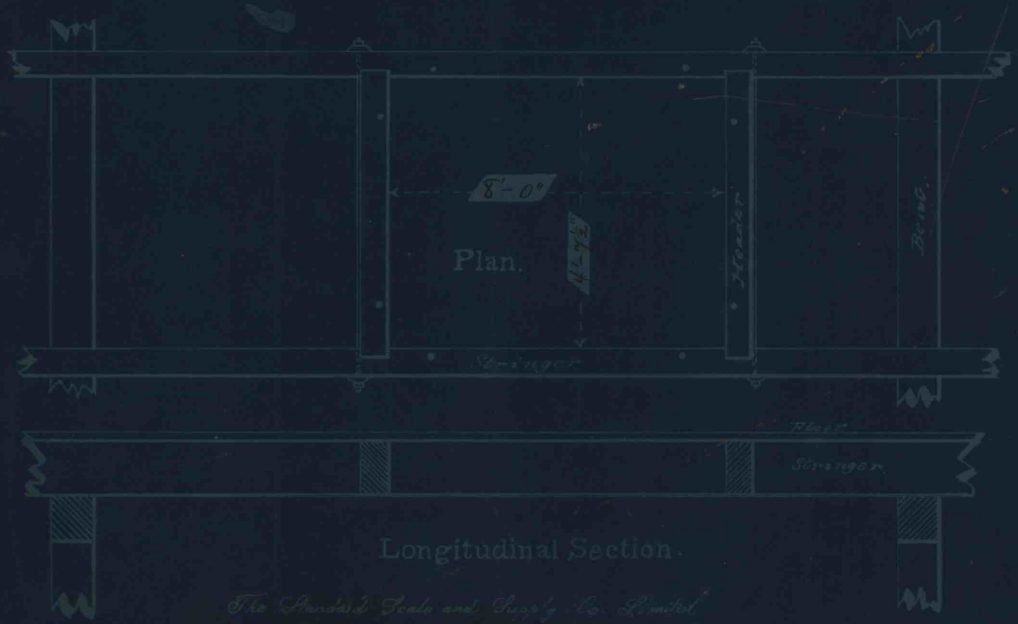
8'-0"
4'-7½"
Plan.
Header
Bend.
Stringer
Floor
Stringer
Longitudinal Section.
Floor
Header
Bend
Cross Section.
The Standard Scale and Supply Co. Limited
Framing for Tipple
Bldg Plan Class B. No 18.
Scale.