Number	708
Date	July 12, 1911
Scale	1½"=1'+6"=1'
Drawn by	J.H.B.
Correct	
	Chief Eng'r.

SHAWMUT MINING CO.
CROSSING FROG
FOR INTERSECTION OF
Nº 2 STRAIGHT AND TUNNEL HEADING
Nº 31 MINE — BYRNEDALE, PA.
ACTUAL GAUGE 30¾". 40# RAIL OF A.S.C.E. SECTION

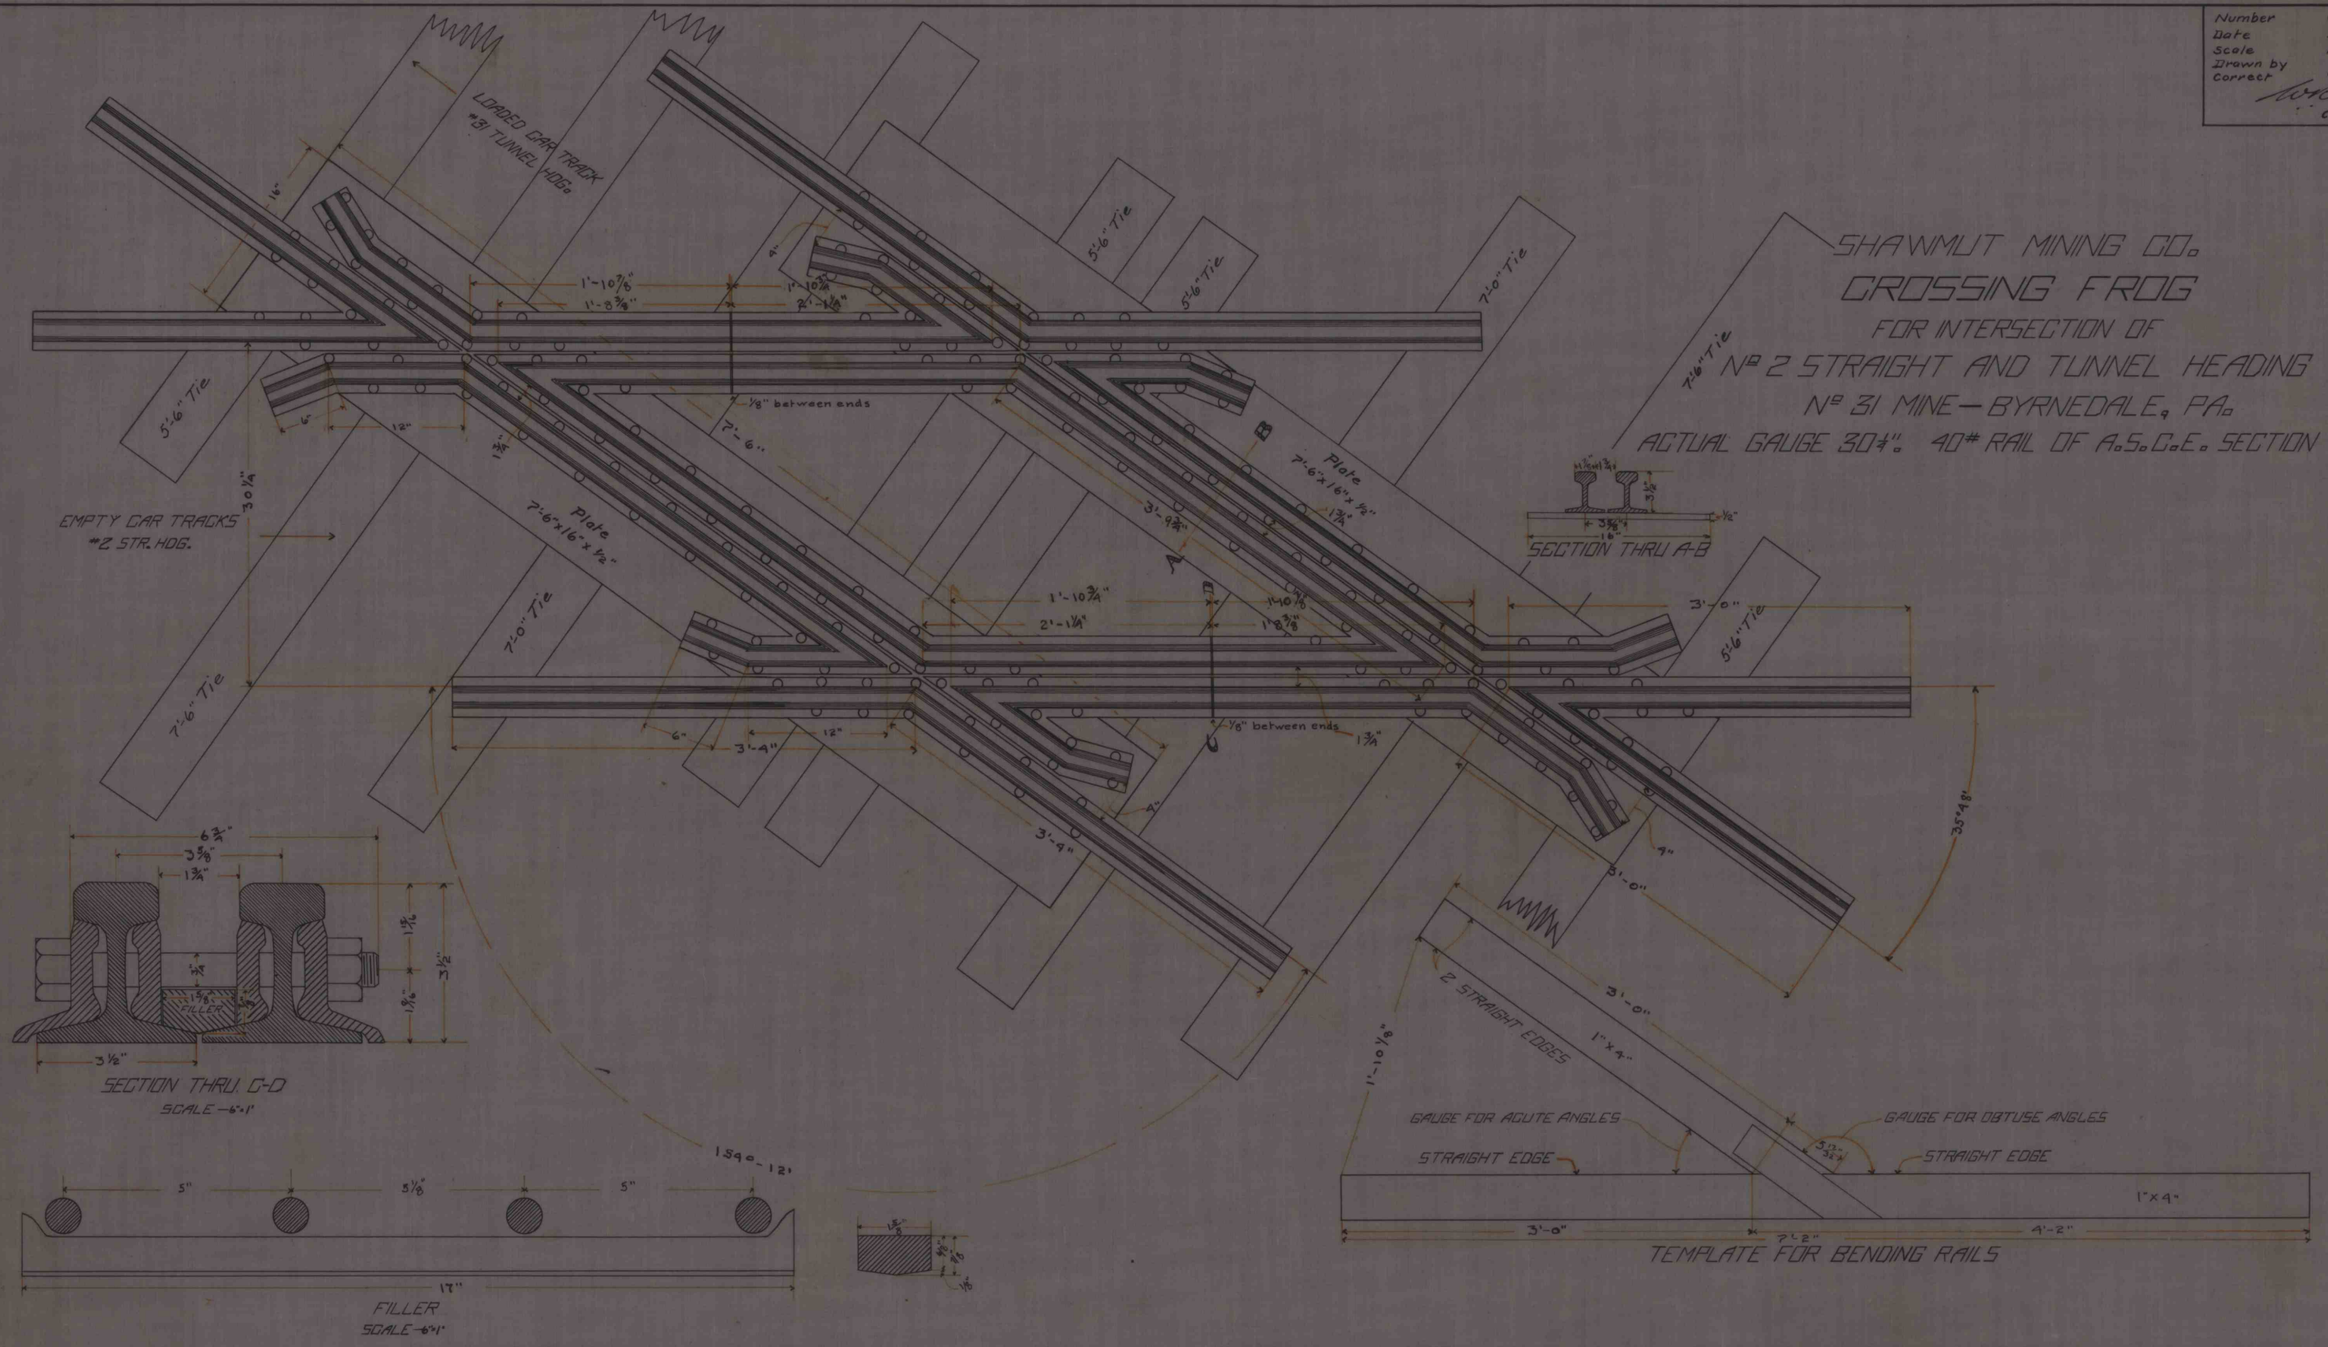

IMAPS # 14901