# FOUNDATION PLAN

— FOR —

19" x 18" ENGINE DIRECT CONNECTED

— TO —

150 KILOWATT THOMPSON-RYAN GENERATOR

— BUILT BY —

RIDGWAY DYNAMO AND ENGINE CO.,

RIDGWAY, PA. SEPT. 4, '01. DEC. 31, '02.

LEAVE SPACE AROUND BOLTS IN PIPES, UNTIL ENGINE IS SET; THEN GROUT FULL OF SOFT CEMENT.

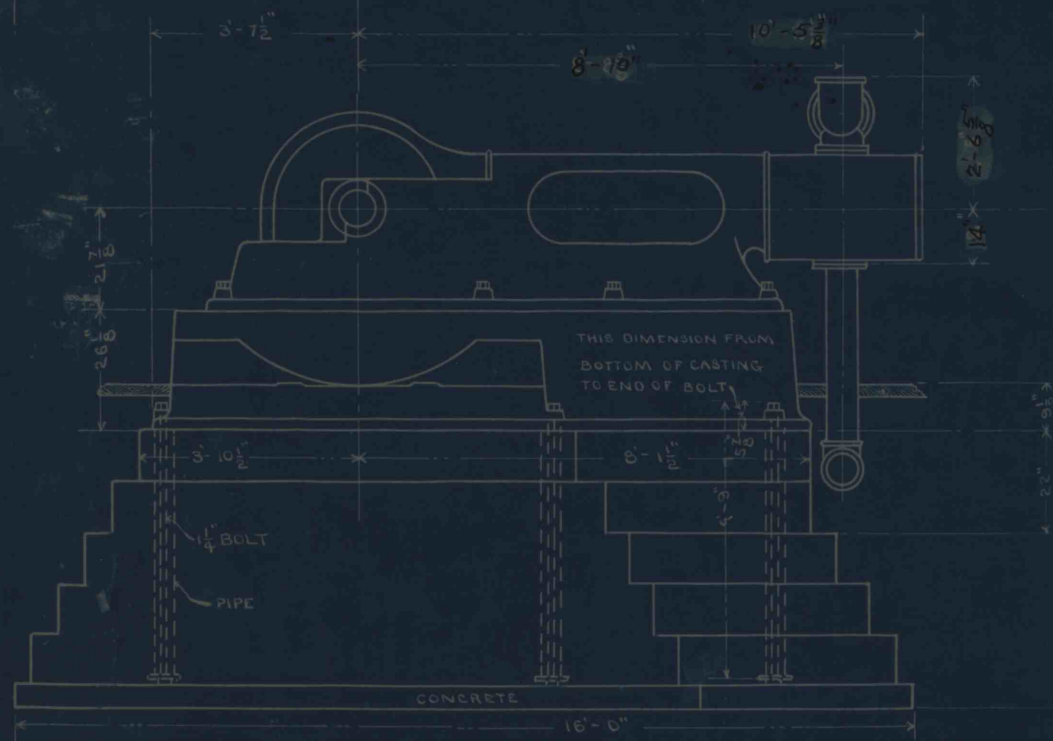


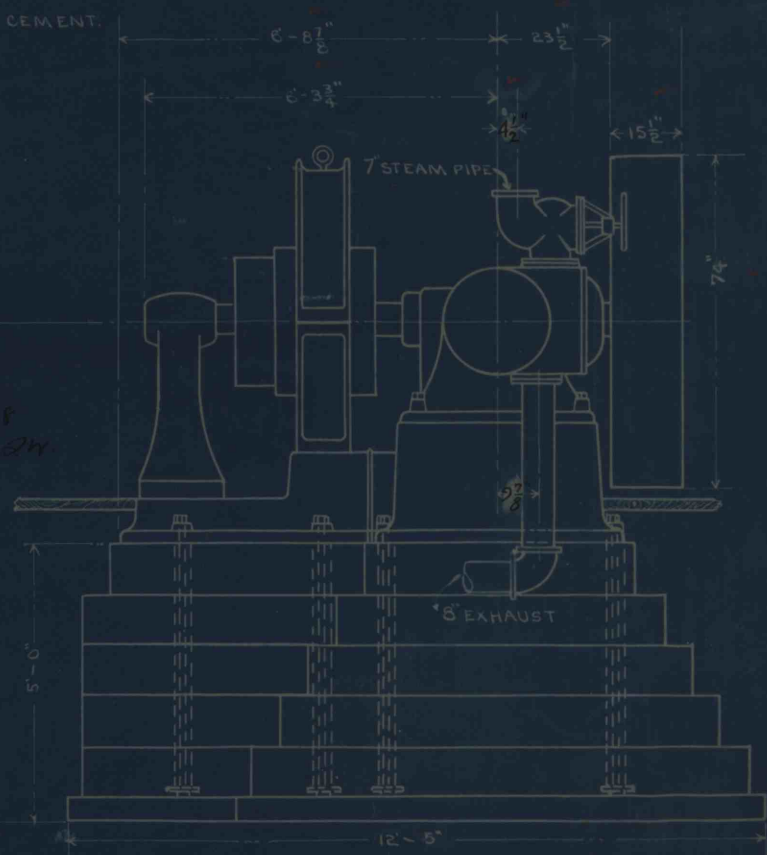


DR. BY RKS
TRACED BY A.B.O.
CHECKED BY HCH

438
11.5 Pr

IMAPS# 14913