Made From 1a Wheel 9 Axles

DATE		S.O.	ORD. NO	REQ. NO	NAME
MAY	26-14	21730			Approved SHANNUT MIN. NO. 00

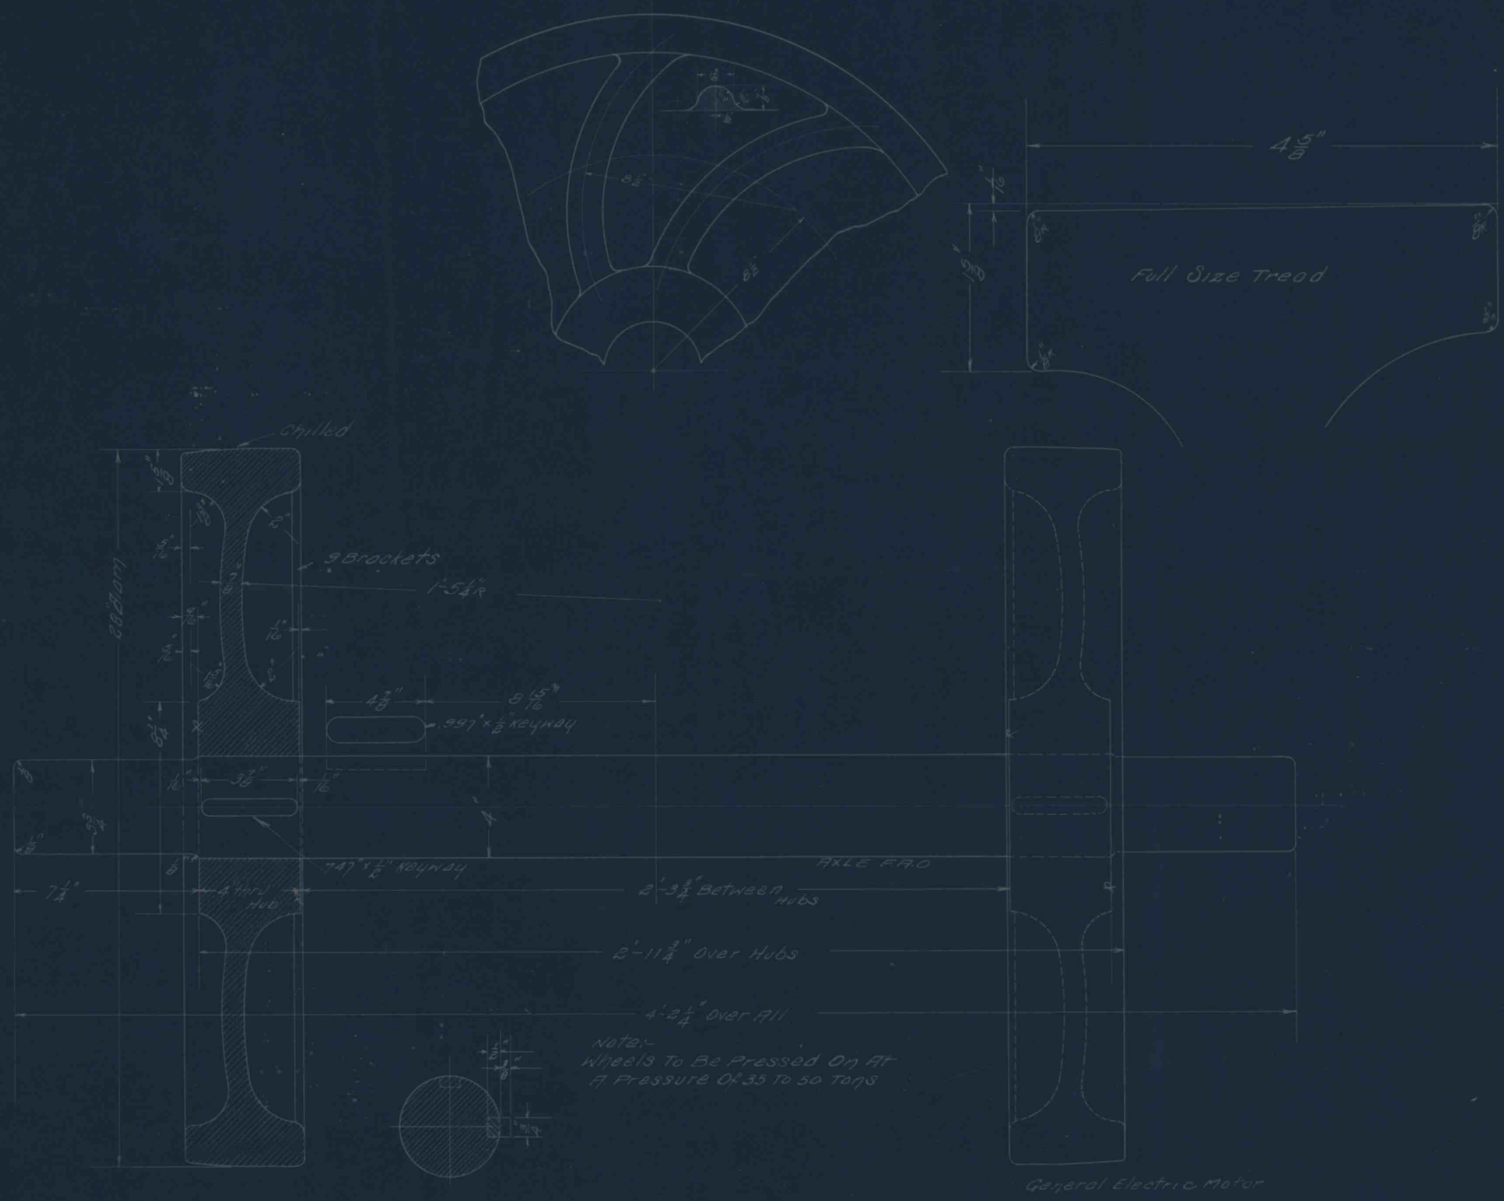

THIS DRAWING IS THE PROPERTY OF AMERICAN CAR AND FOUNDRY CO. AND MUST NOT BE COPIED OR DUPLICATED.

AMERICAN CAR AND FOUNDRY CO.

31030523

28" FLANGLESS MOTOR WHL. & AXLE

JUNE 12-14 C-523

IMAPS # 14843