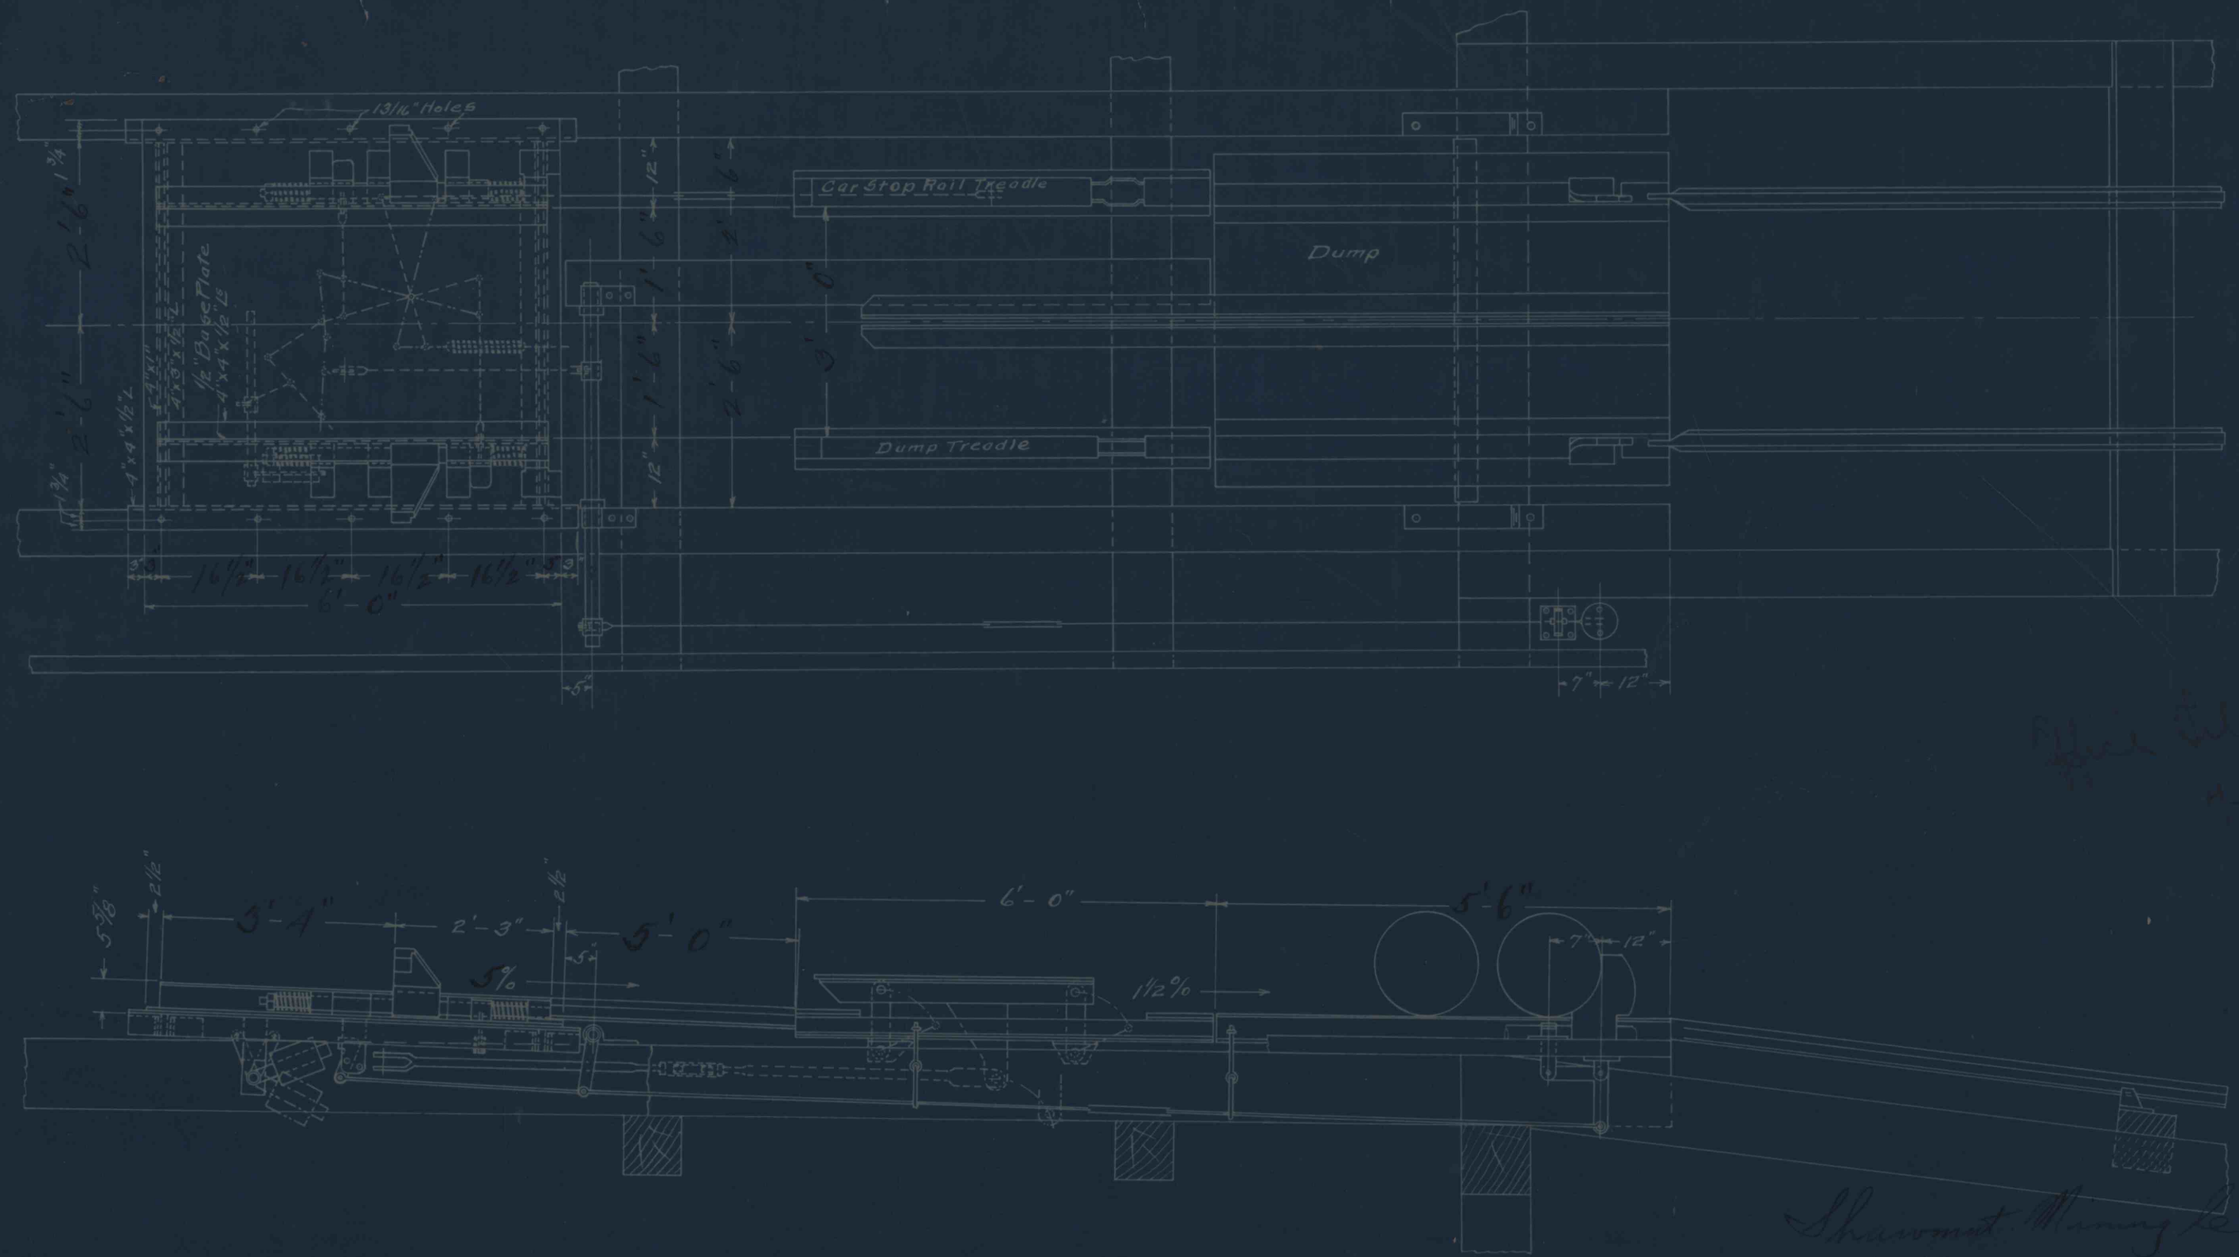

Phillips
Automatic Resilient Car Stop
Manufactured by
Phillips Mine and Mill Supply Co.,
Pittsburgh, Pa.
Sept. 13, 1918
No.-C.S. 180913.

Smaps # 14955