3RD ANGLE PROJECTION

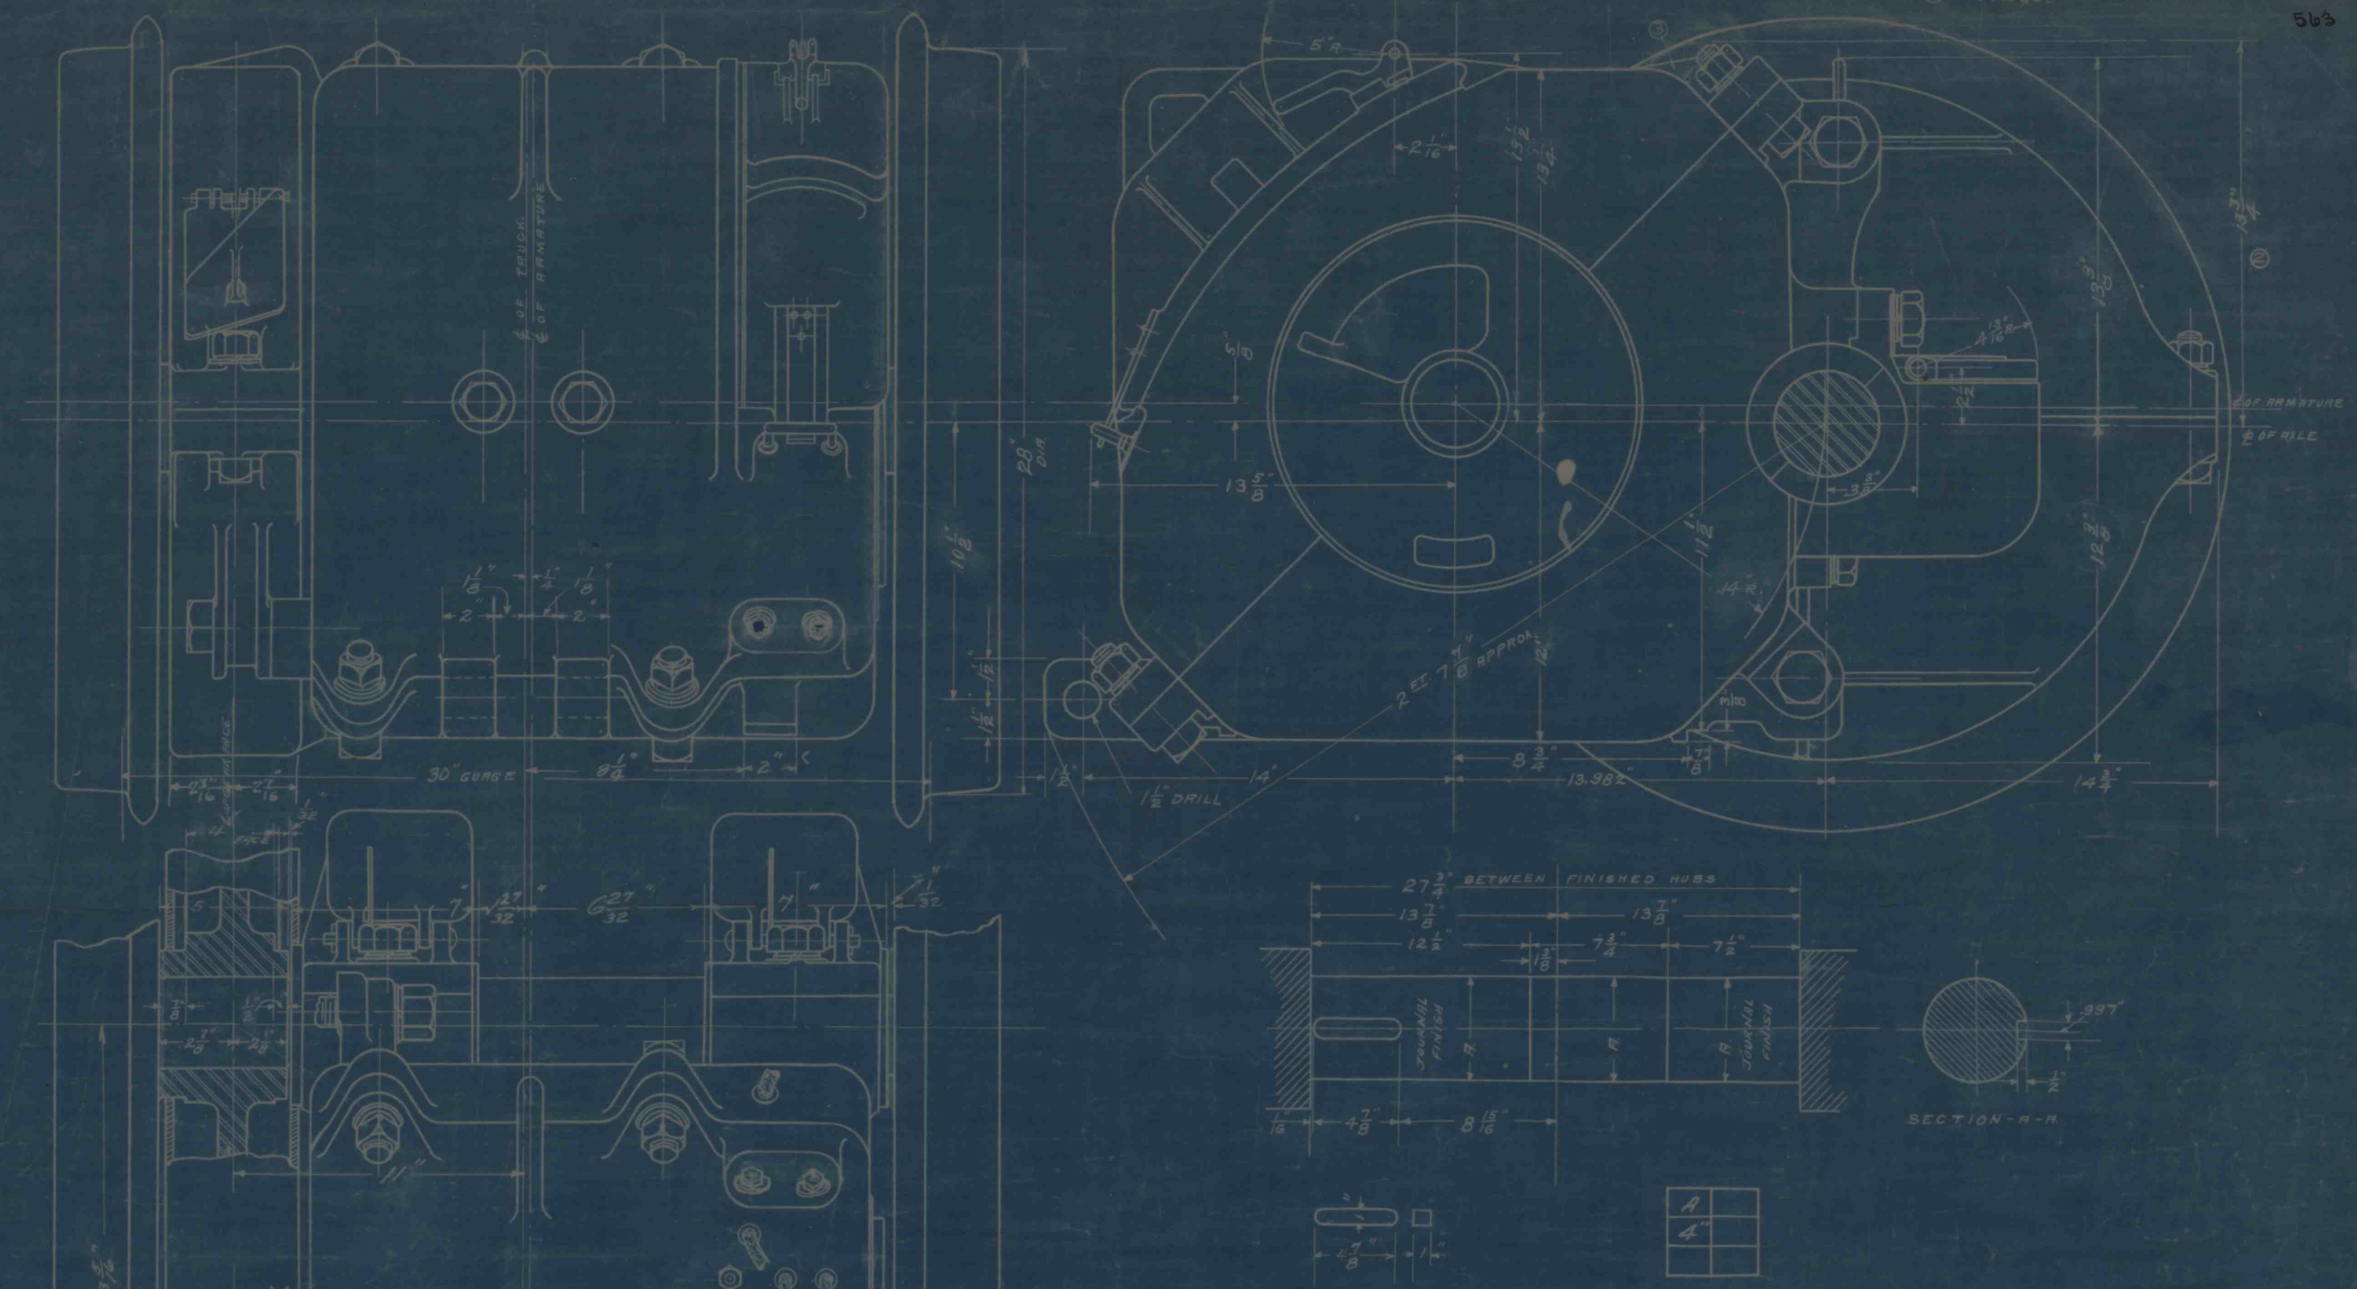

3		RANGED BAIL
2		CHANGED LENGTH OF BAIL
1		CHANGED METHOD OF MOUNTING

OUTLINE

FIRST MADE FOR MOTOR H.M. 707 A

BEGUN BY H.M. Ayre June 20, 12 — TRACED BY [illegible] — A

FINISHED BY H.M. Ayre June 27, 12 — INSPECTED BY [illegible]

GENERAL ELECTRIC CO.
SCHENECTADY, N.Y.

F856170