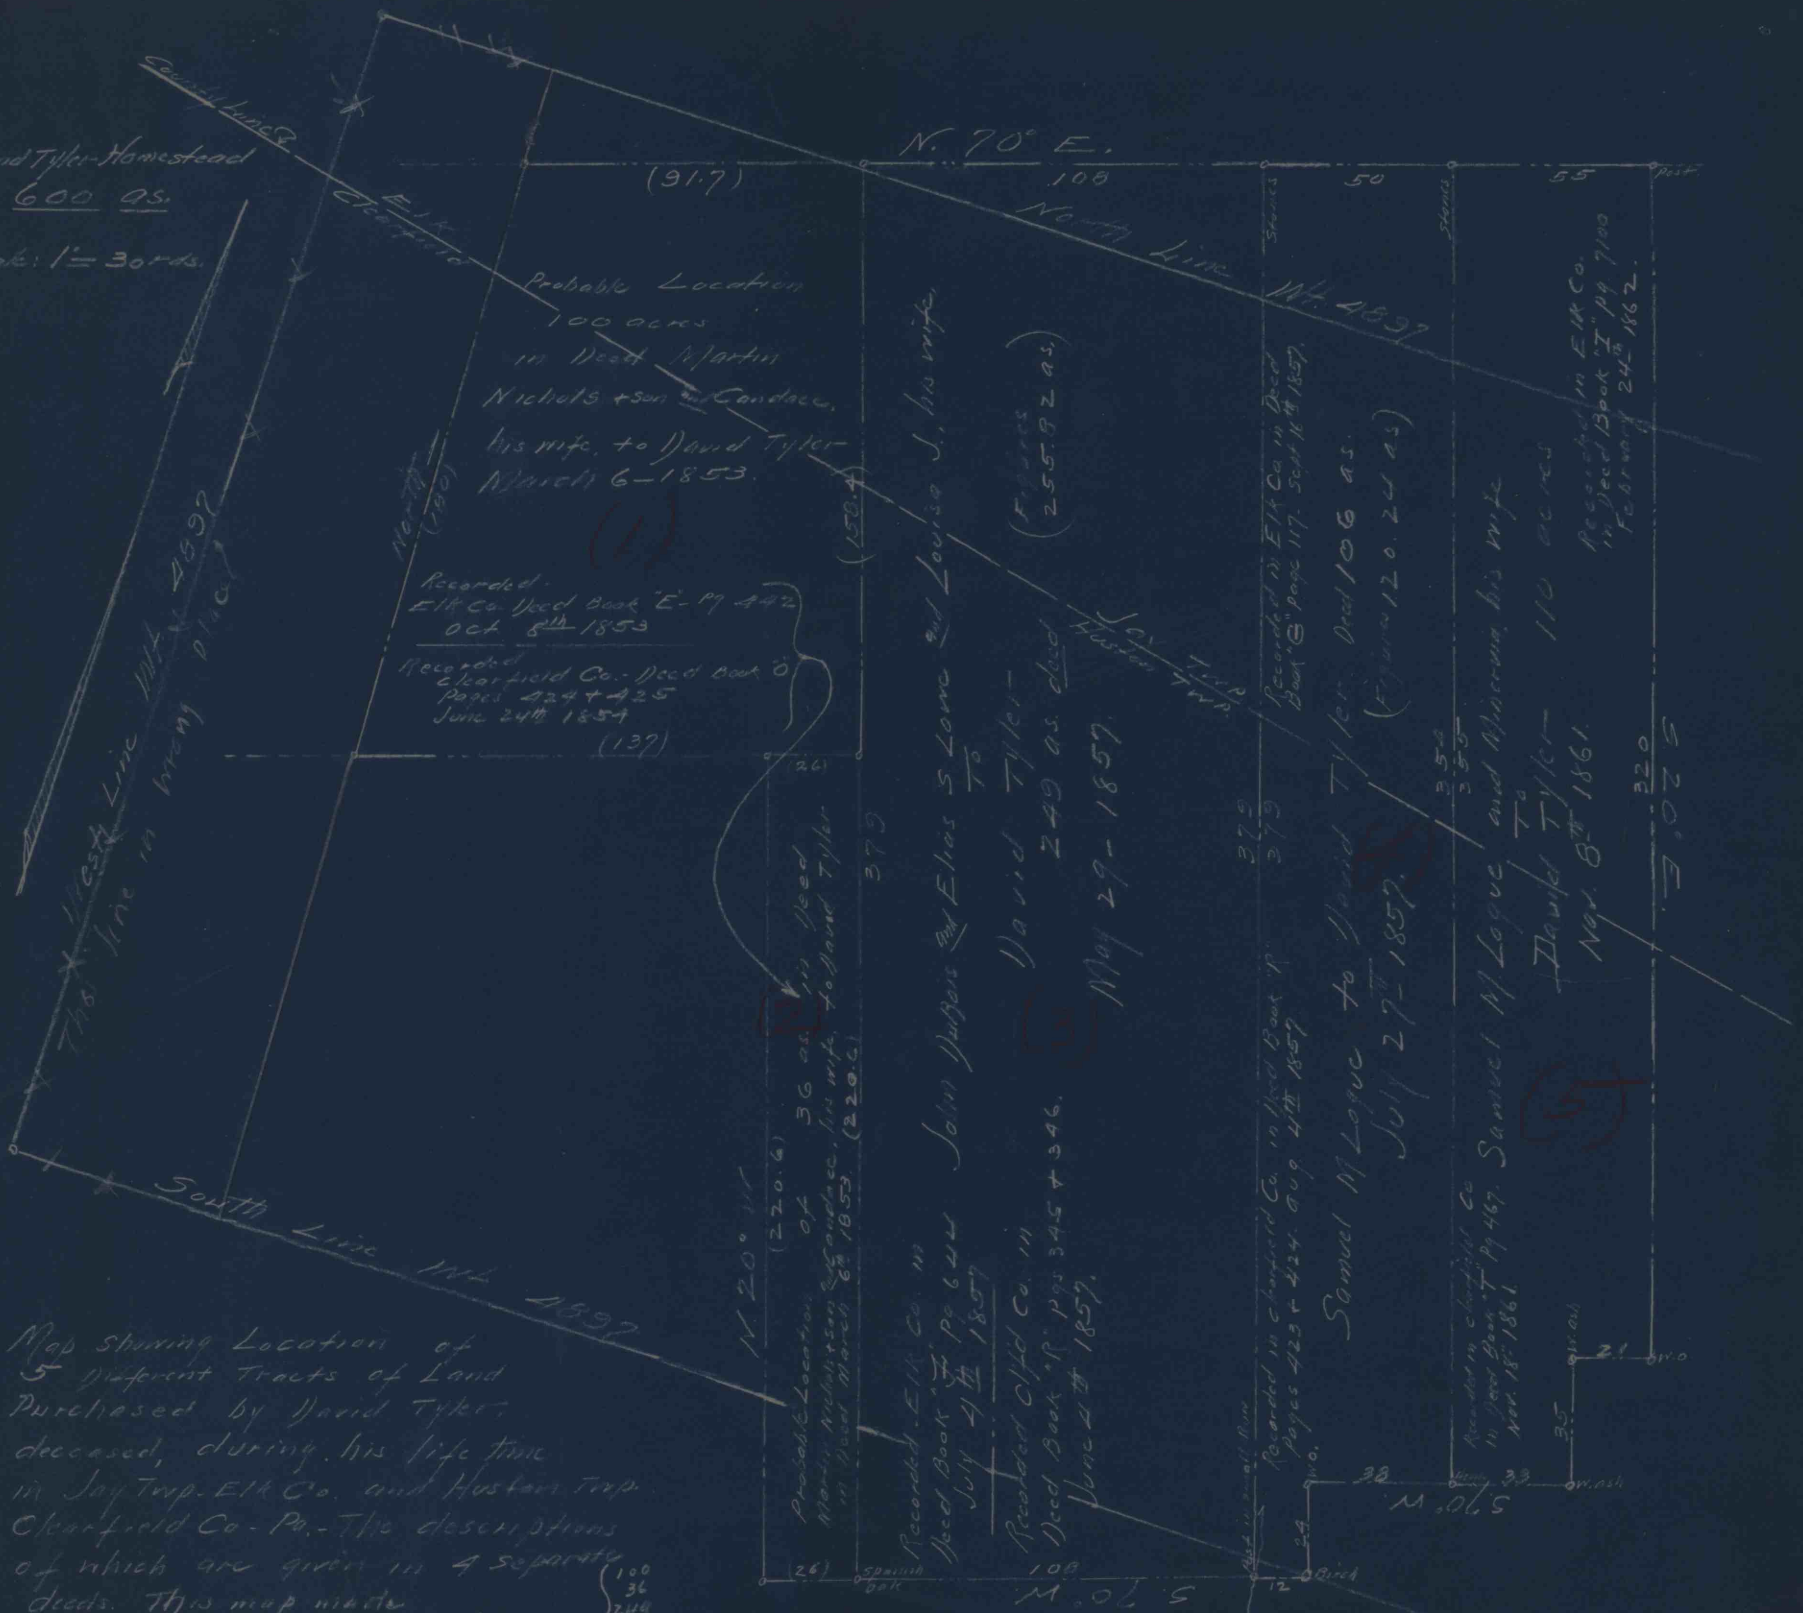
David Tyler-Homestead
600 as.
Scale: 1" = 30 rds.
County Line
Elk
Clearfield
N. 70° E.
(91.7)
108
50
55
Post
Stones
Stones
North Line Wt. 4897
Probable Location 100 acres in Deed Martin Nichols + son and Candace, his wife, to David Tyler March 6-1853.
(1)
North (180)
(158.4)
Recorded - Elk Co. Deed Book "E"- Pg 442 Oct 8th 1853
Recorded Clearfield Co.- Deed Book "O" Pages 424 + 425 June 24th 1854
(137)
(26)
West Line Wt. 4897
This line in wrong place
John Dubois and Elias S Lowe and Louisa J., his wife, To David Tyler - 249 as. deed
(Figures 255.82 as.)
May 29 - 1857.
(3)
Jay Twp.
Huston Twp.
379
379
379
379
Recorded in Elk Co. in Deed Book "G" page 117. Sept 16th 1857.
Samuel M Logue to David Tyler - Deed 106 as. (Figures 120.24 as.)
July 27th 1857.
(4)
35.8
35.5
Samuel M Logue and Minerva, his wife To David Tyler - 110 acres
Nov. 8th 1861.
(5)
Recorded in Elk Co. in Deed Book "I" pg. 700 February 24th 1862.
320
S. 20° E.
Probable Location of 36 as. in Deed Martin Nichols + son and Candace, his wife, to David Tyler in Deed March 6th 1853. (220.6)
(220.6)
(2)
N. 20° W.
Recorded Elk Co. in Deed Book "F" pg 644 July 4th 1857
Recorded Clfd Co. in Deed Book "R" pgs 345 + 346. June 2nd 1857.
Recorded in Clearfield Co. in Deed Book "R" Pages 423 + 424. Aug. 4th 1857
Recorded in Clearfield Co. in Deed Book "T" pg 467. Nov. 18th 1861
Post in small Run
(26)
Spanish oak
108
S. 70° W.
12
Birch
24
W.O.
38
Hem.
33
S. 70° W.
W. ash
35
W. ash
21
W.O.
South Line Wt. 4897

Map showing Location of 5 Different Tracts of Land Purchased by David Tyler, deceased, during his life time in Jay Twp. Elk Co. and Huston Twp. Clearfield Co. - Pa. - The descriptions of which are given in 4 separate deeds. This map made from deed descriptions.

Nov. 22nd 1932 - J. E. Fry, C.E.

| Total acreage | |
|---|---|
| | 100 |
| | 36 |
| | 249 |
| | 106 |
| | 110 |
| | 601 |

MAPS # 15015