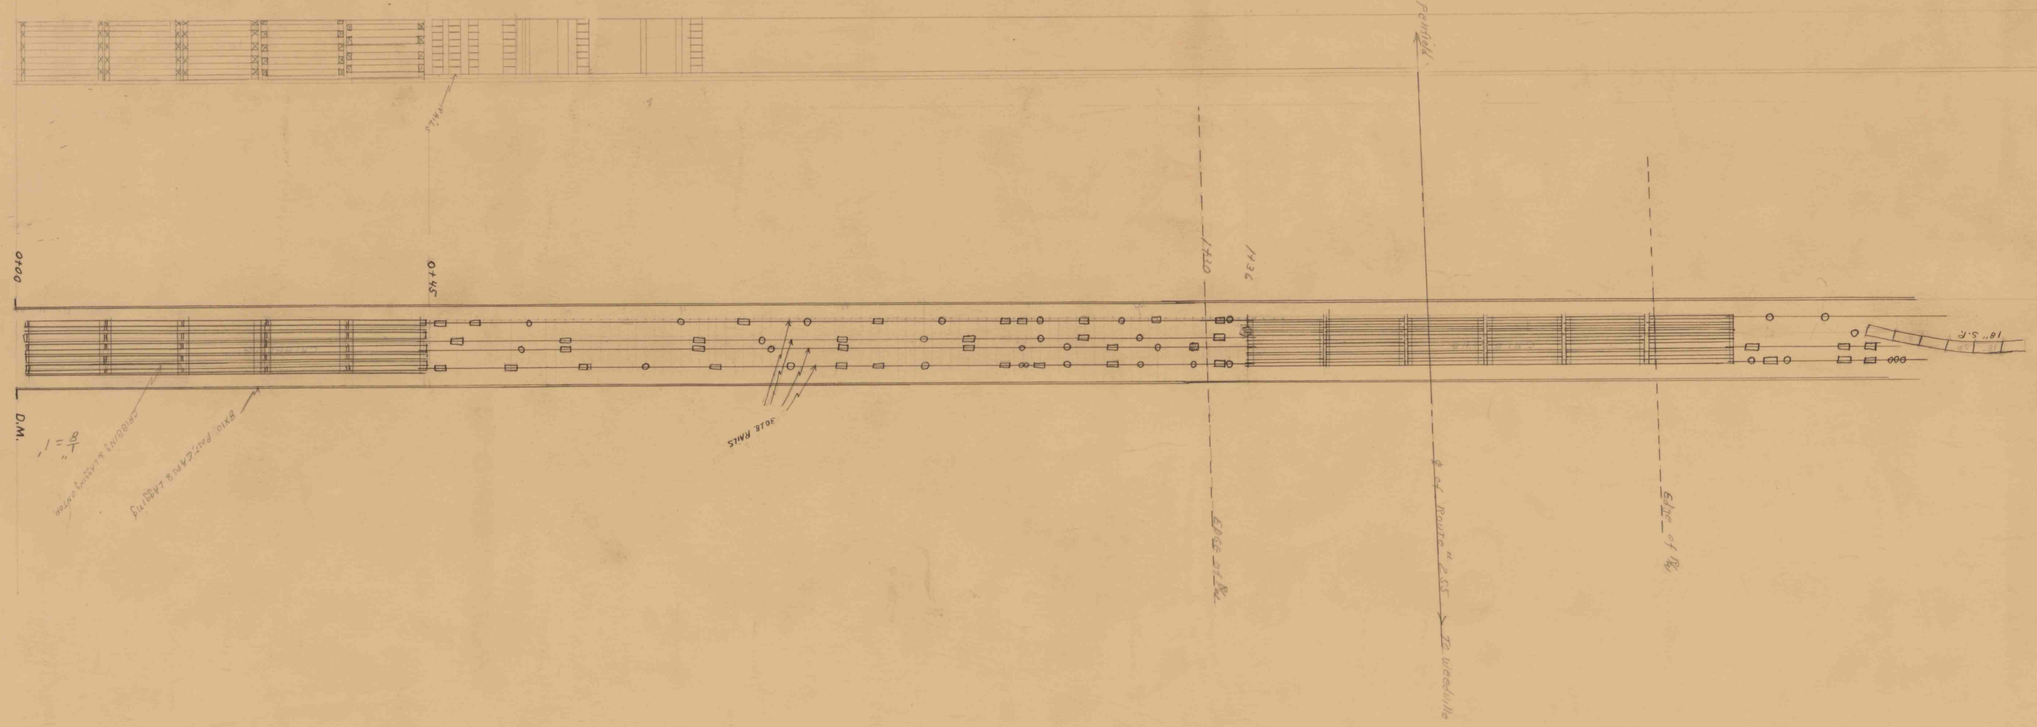

PLAN OF ROOF SUPPORT AT PROCTOR #2 MINE

IMAPS # 15094