55-8066

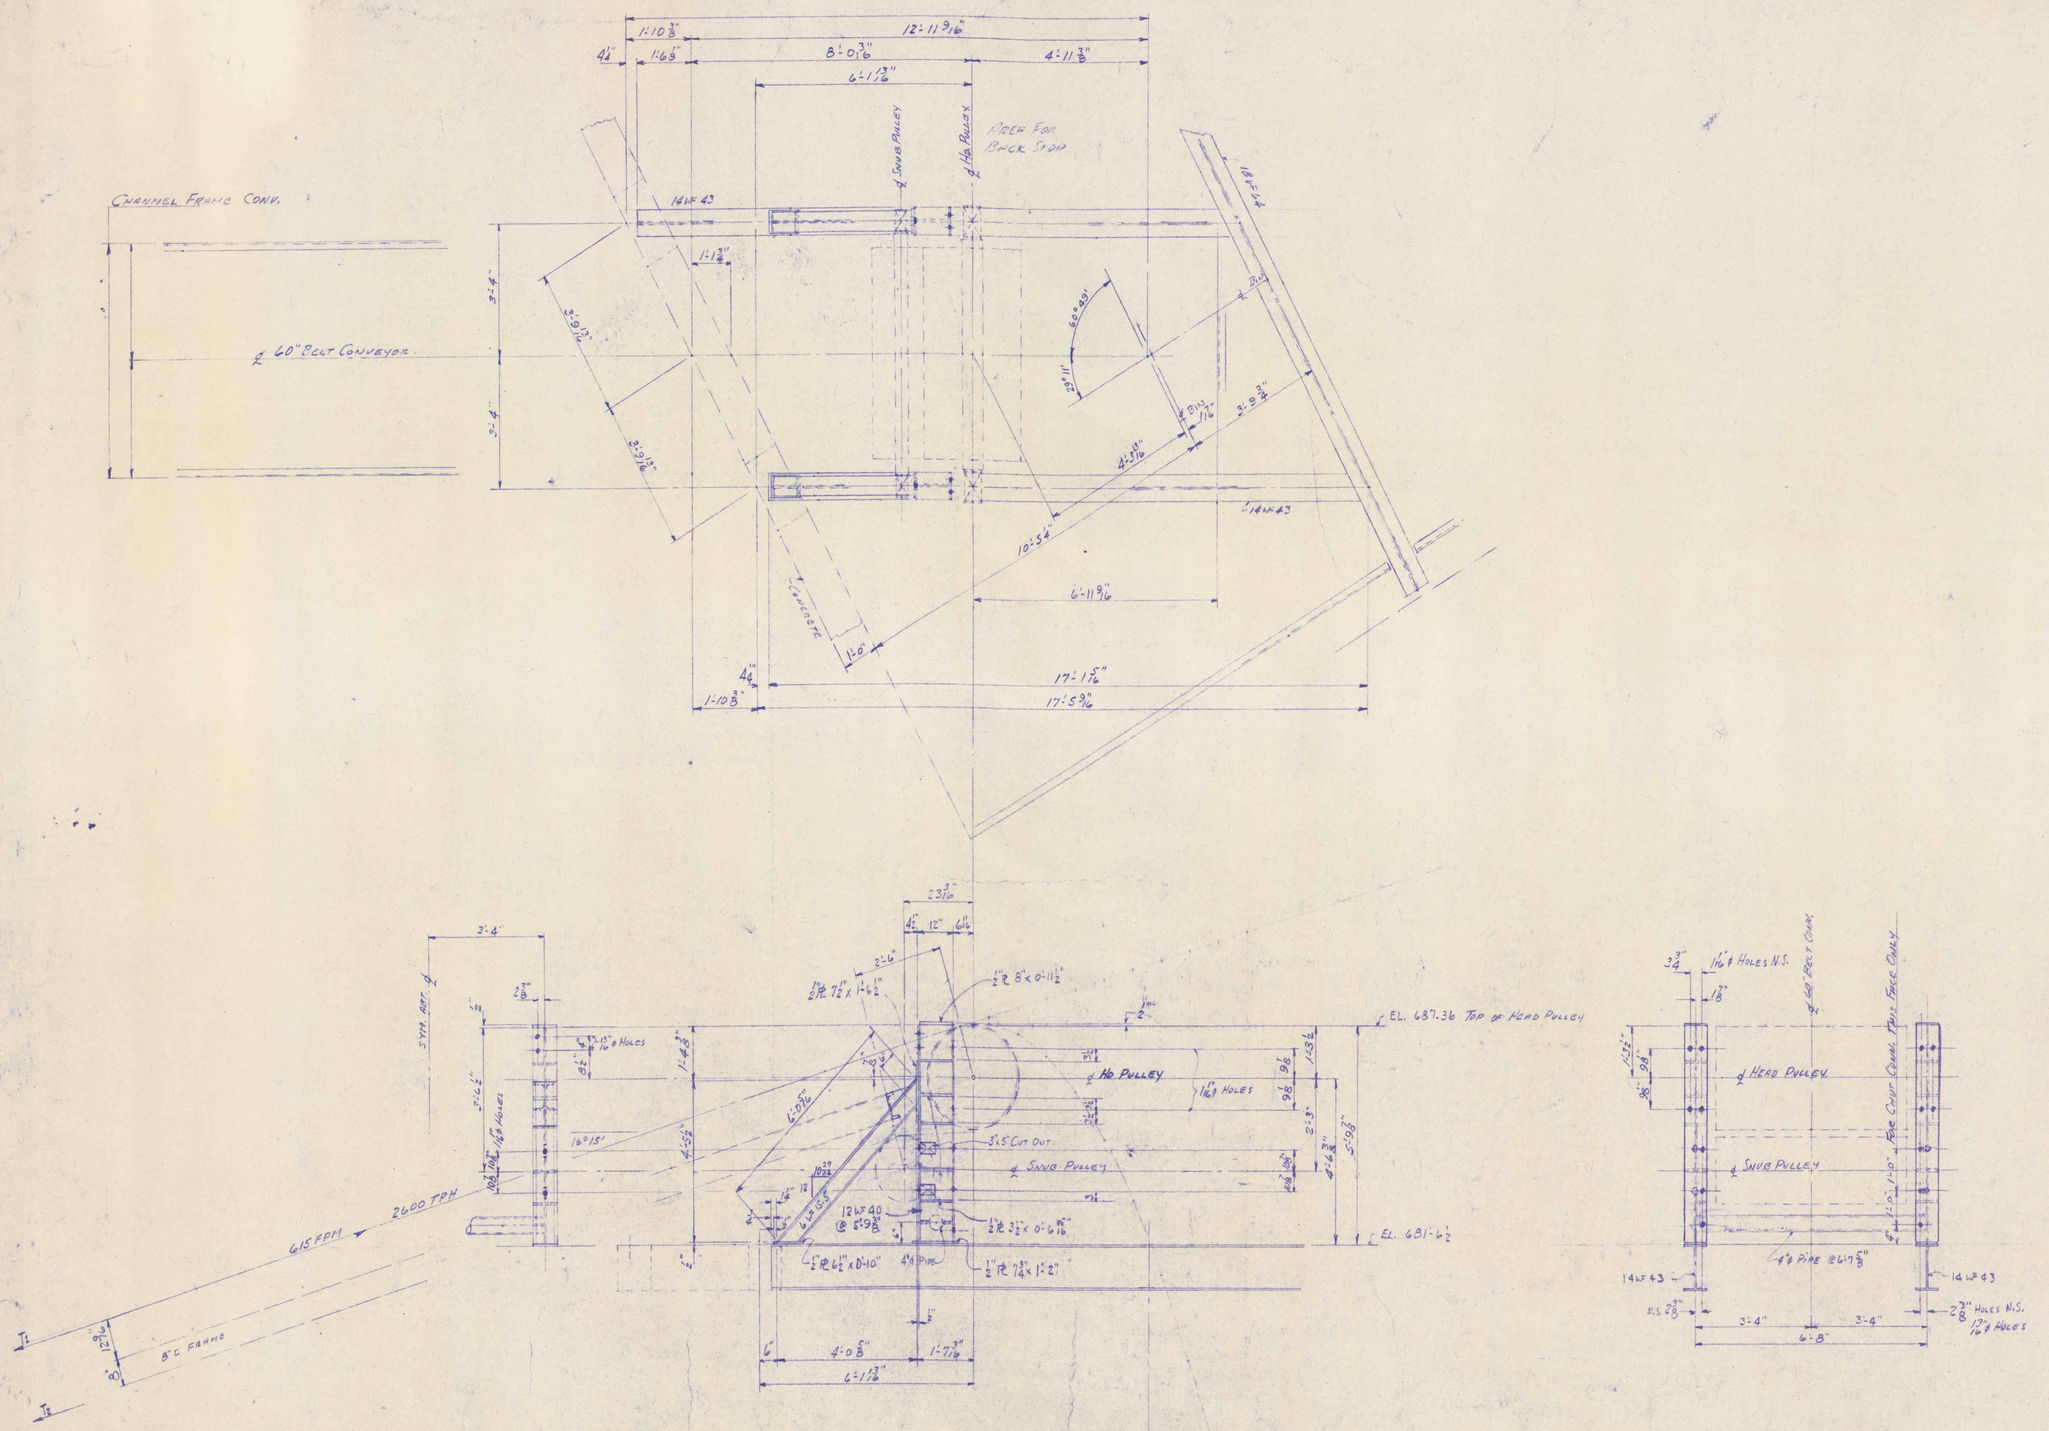

ROCHESTER & PITTSBURGH COAL CO.
ENGINEERING DEPT., INDIANA, PA.

60" BELT CONV. HEAD & SNUB PULLEY SUPPORT
LUCERNE #6

MADE BY JH	SCALE ½"=1'-0"
TRACED BY	DATE 8-16-68
CHECKED BY	NO. HCC-44-4-

REVISED FOR DIMS. & EL. 8-19-68 JH

PR 8700-168

9708-24 55

10 7102 ALBANENE A.O.SMITH CO., PGH., PA.

IMAPS # 15133