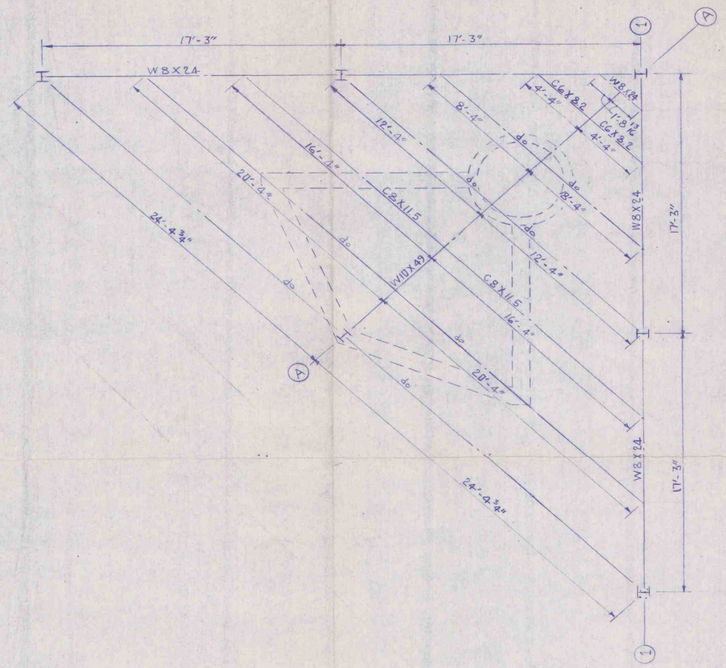

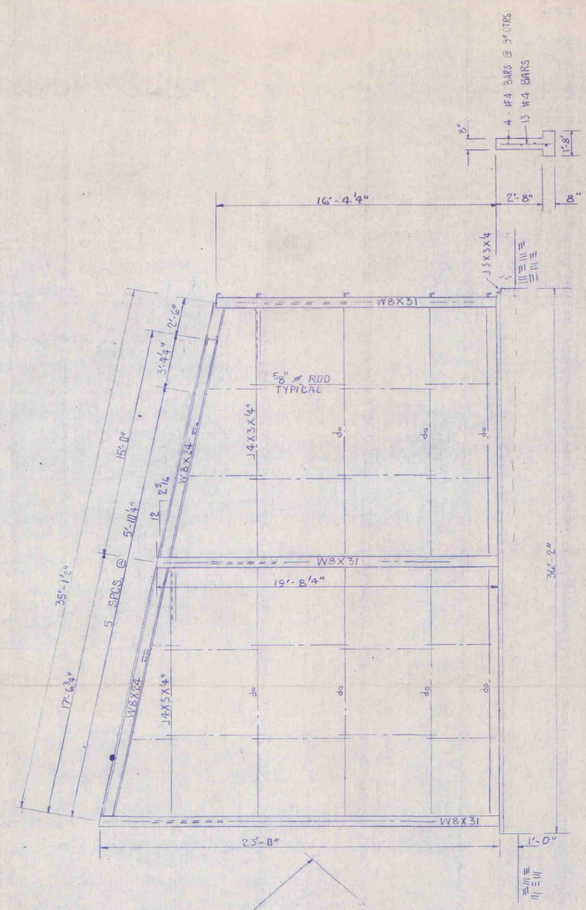

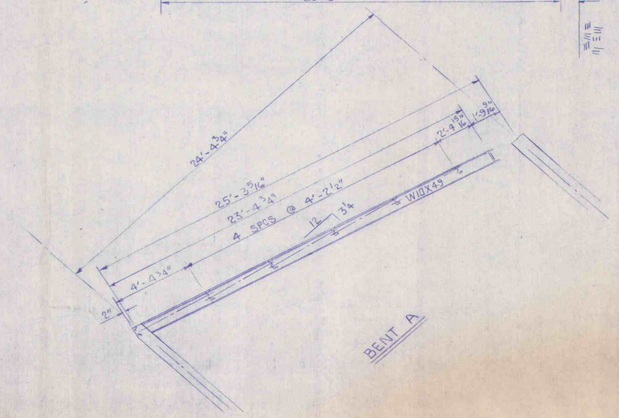

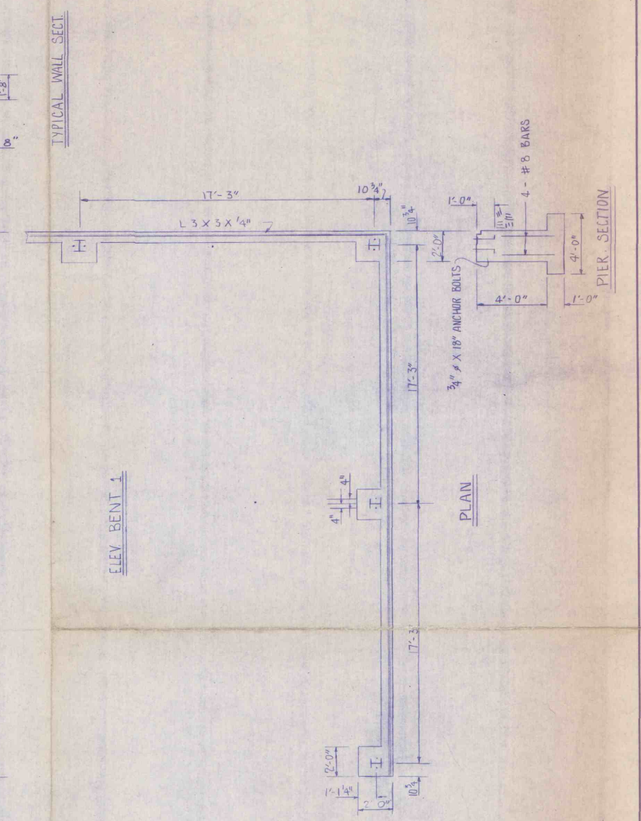

AT TIP OF TRANSFER HOLE
ROOF PLAN

IMAPS#15144

ROCHESTER & PITTSBURGH COAL CO. ENGINEERING DEPT., INDIANA, PA.	
COAL Lucerne #2 Portal	TRANSFER HOLE ROOF PLAN OVER GRISLY
MADE BY W.T.F.	SCALE 1/4" = 1'-0"
TRACED BY	DATE 5-5-77
CHECKED BY	NO. 77159

FM 1397-572