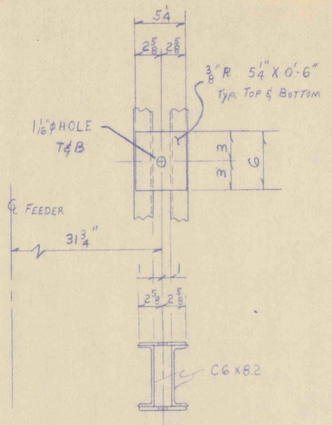

SEC "A"-"A"

SCALE 1 1/2" = 1'-0

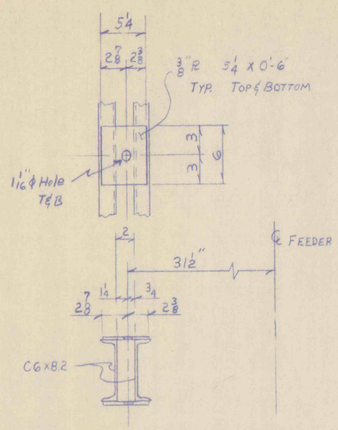

SEC "B"-"B"

SCALE 1 1/2" = 1'-0

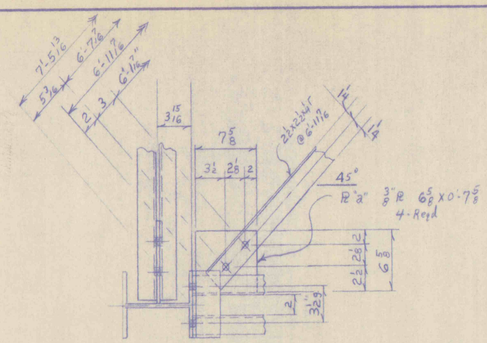

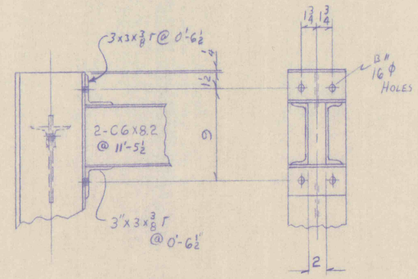

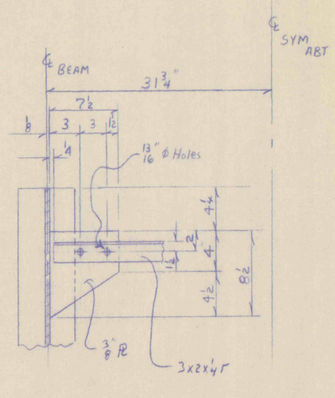

DETAIL "1"

SCALE 1 1/2" = 1'-0

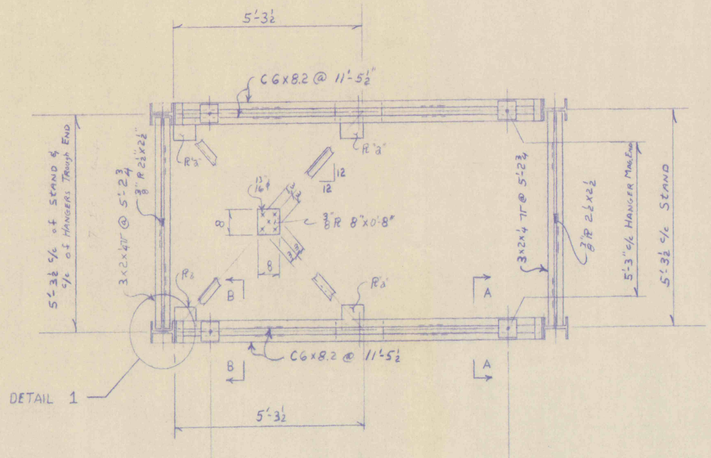

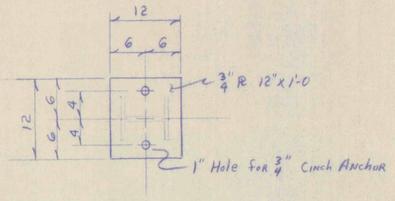

BASE PLATE

4- REQ'D (SHIP LOOSE)

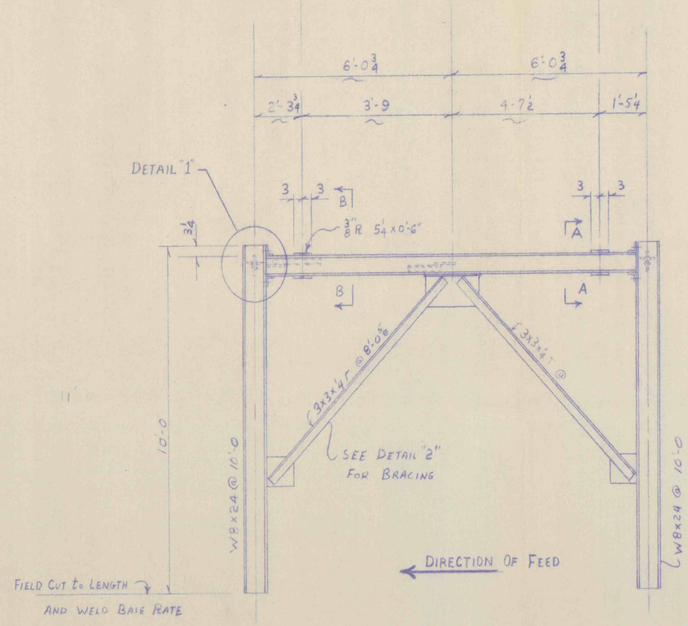

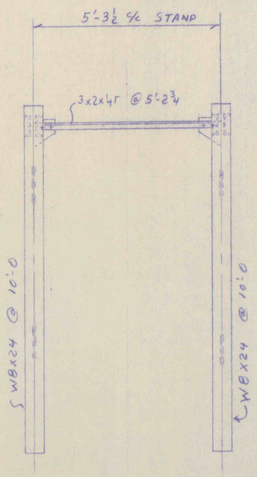

FEEDER STAND

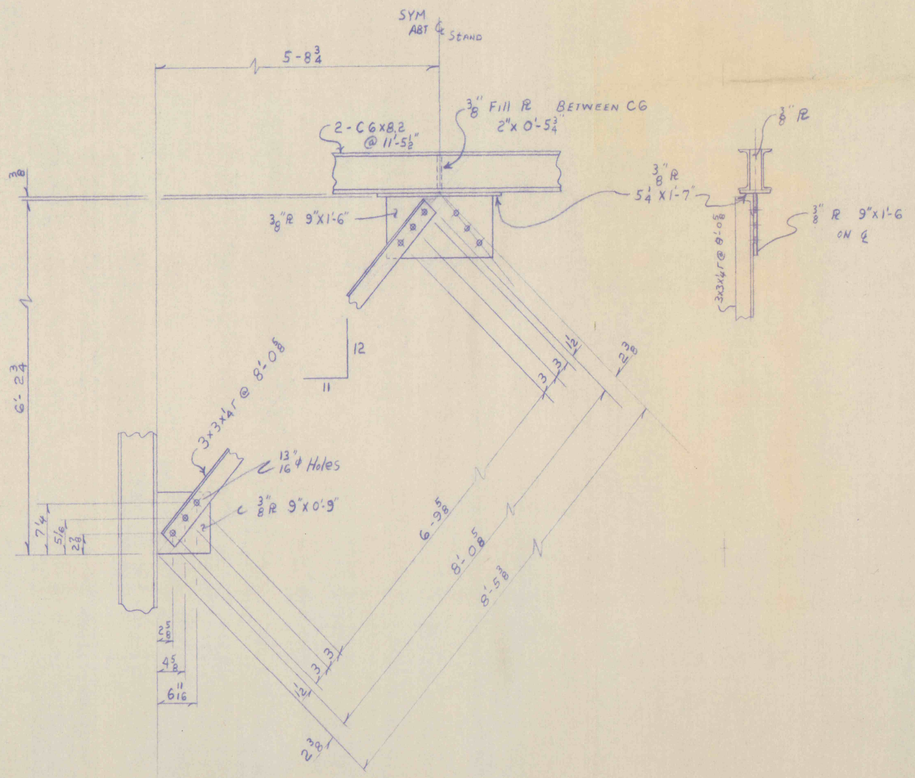

DETAIL "2"

1" = 1'-0

INDIANA STEEL & FABRICATING CO., INC.

INDIANA – CLEARFIELD – BIGLER, PA.

FEEDER STAND

HELVETIA COAL CO.

LUCERNE #6 #2 PORTAL

REVISED			
4		DRAWN BY DEM	DATE
3		CHECKED BY	SCALE 1/8" & 1 1/2" = 1'-0 AND AS NOTED
2		REF. No.	DWG. No. 83073-S1
1			

IMAPS #15151