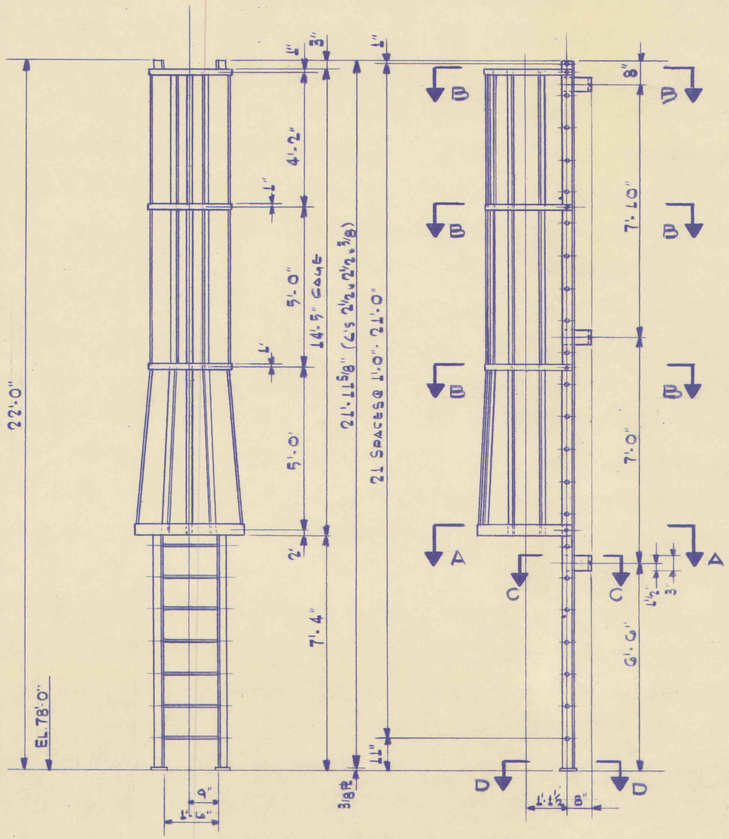

ONE LADDER & CAGE ASSY'L MK-A

NOTE: CAGE TO BE BOLTED TO LADDER AS SHOWN FOR SHIPMENT. SHOP TO FURNISH 1/2" BOLTS

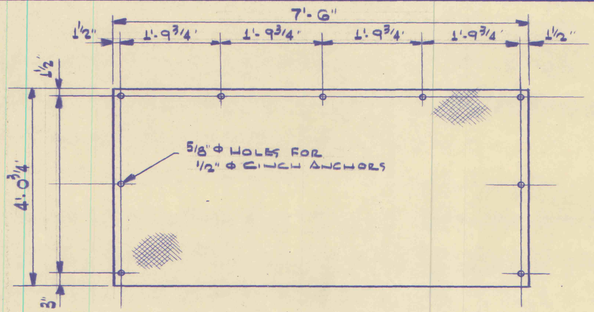

1/4" CHK'D PL COVER MK-B

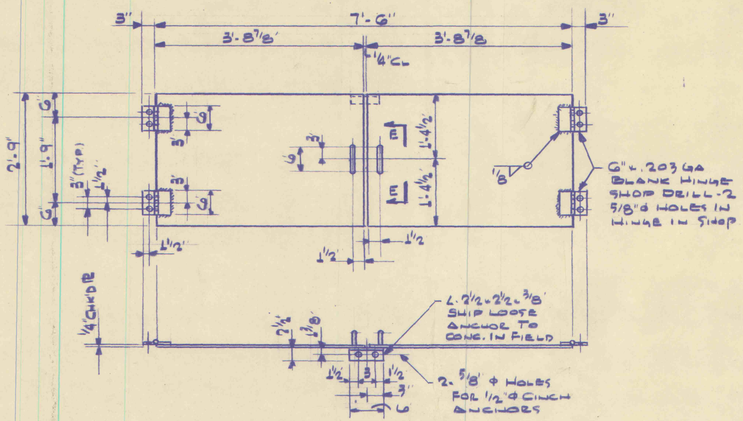

1/4" CHK'D PL DOOR ASSY'L MK-C

SHIP DOORS AND L LOOSE FOR FIELD INSTALLATION

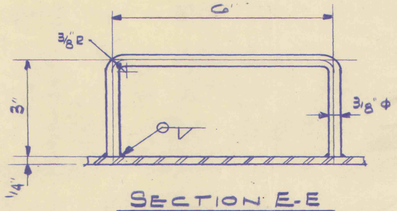

SECTION E-E

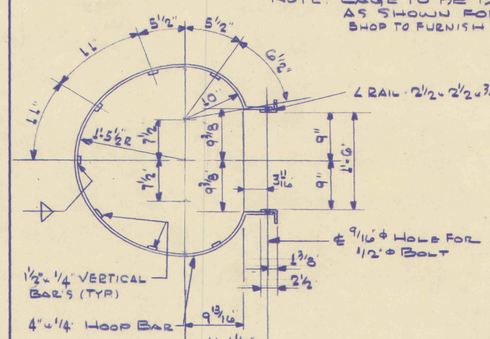

SECTION A-A

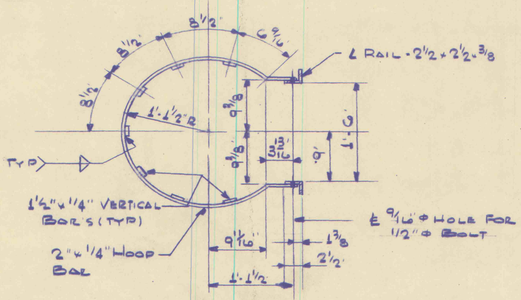

SECTION B-B

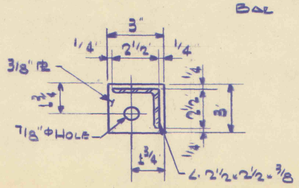

SECTION D-D

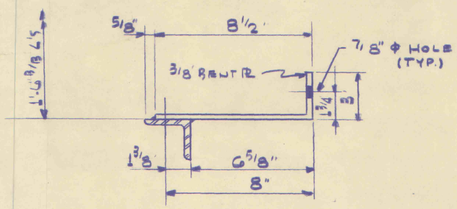

SECTION C-C

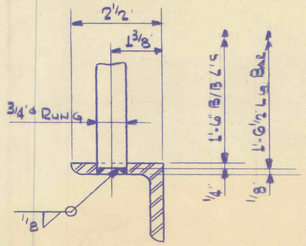

TYPICAL RUNG DETAIL

NOTE.

1.) PAINT - ONE SHOP COAT OF STD. PRIMER

2) REMOVE ALL BURRS & ROUGH EDGES

COMMONWEALTH OF PENNSYLVANIA REGISTERED PROFESSIONAL DONALD A. SLOGAN ENGINEER NO. 21584-E

DEC. 1 9 1986

IMAPS #15183

NO.	DATE	REVISION

THIS DRAWING AND ALL INFORMATION THEREON IS THE PROPERTY OF SLOGAN ENGINEERING CO. AND IS CONFIDENTIAL AND MUST NOT BE MADE PUBLIC OR COPIED UNLESS AUTHORIZED BY THE OWNER AND IS SUBJECT TO RETURN UPON DEMAND.

SLOGAN ENGINEERING

ENGINEERS • DESIGNERS

PITTSBURGH, PENNSYLVANIA

HELVETIA COAL CO.

LUCERNE #6 MINE

HOMER CITY, PENNSYLVANIA

COAL TRANSFER STATION MODIFICATIONS

MISC. STEEL DETAILS

SCALE: 1/2, 3/4 & 1 1/2" = 1'-0"

DATE: 11-28-86

DRAWN BY: W.C.S

CHECKED BY:

DRAWING NO. E-3386-S3