78-5786

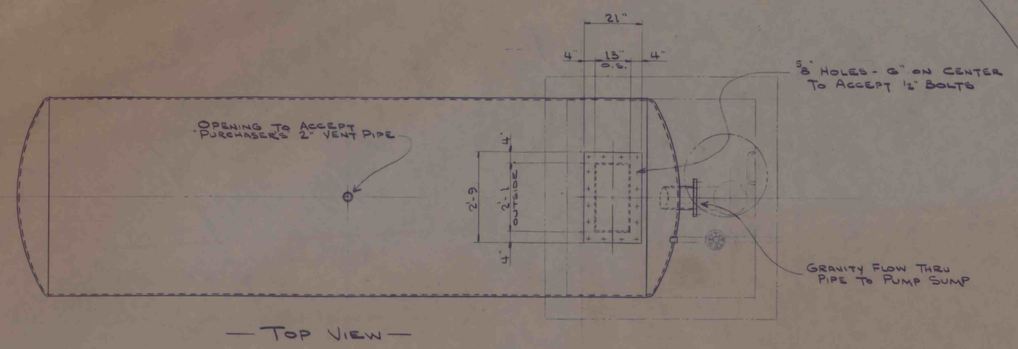

— TOP VIEW —

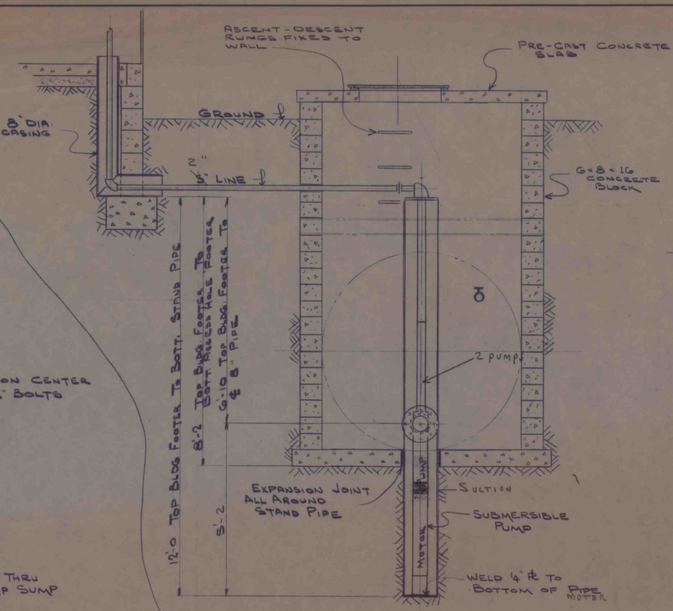

— ELEVATION —

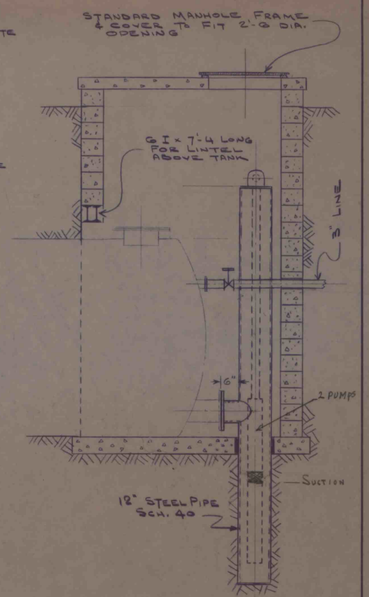

— SECTION —

ACCESS HOLE TO TANK

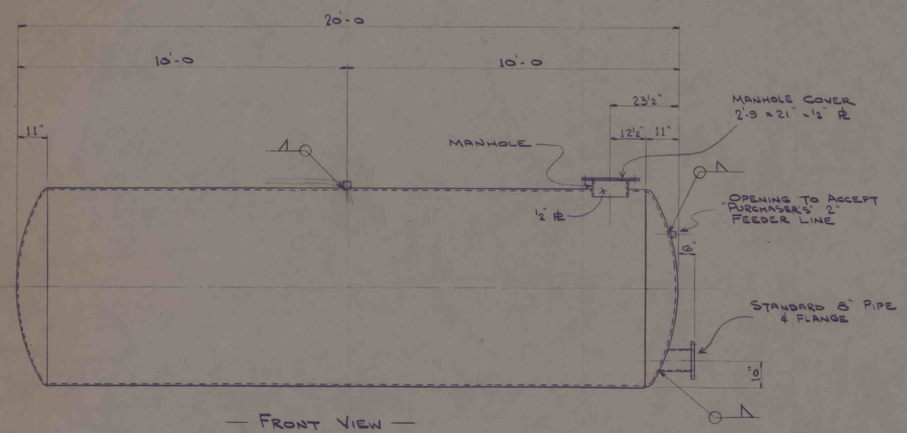

— FRONT VIEW —

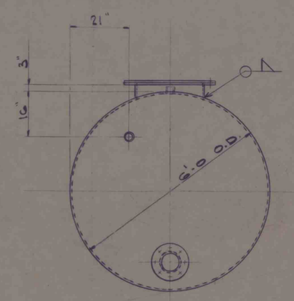

— SIDE VIEW —

2-23-84

2 BERKLEY SUBMERSIBLES
MODEL 4CM15 440V, 3Ø
FROM PITTSBURGH PLUMBING & HEATING SUPPLY CO.
5 H.P. 15 STAGE

622-8100

NOMINAL CAPACITY = 4000 GAL.

NOTE:
FOR LAY-OUT OF FRESH WATER HANDLING FACILITIES SYSTEM SEE HELVETIA COAL CO. DWG. # LE-G.0-J
& FOR PRESSURE TANK DETAILS SEE LE-G.2-J

(1) REV. 12-1-71 PER FIELD INSTRUCTIONS.

HELVETIA COAL CO.
~~ROCHESTER & PITTSBURGH COAL CO.~~
ENGINEERING DEPT., INDIANA, PA.

UNDERGROUND STORAGE TANK FOR FRESH WATER HANDLING FACILITIES
2 NORTH — LUCERNE 6

MADE BY JACKSON	SCALE 1/2" = 1'-0
TRACED BY	DATE 9-30-71
CHECKED BY	NO. LE-G.1-J

9835-86
IMAPS# 15199