


TYPICAL CROSS SECTIONS - FOR BEDS NO 2 & 3

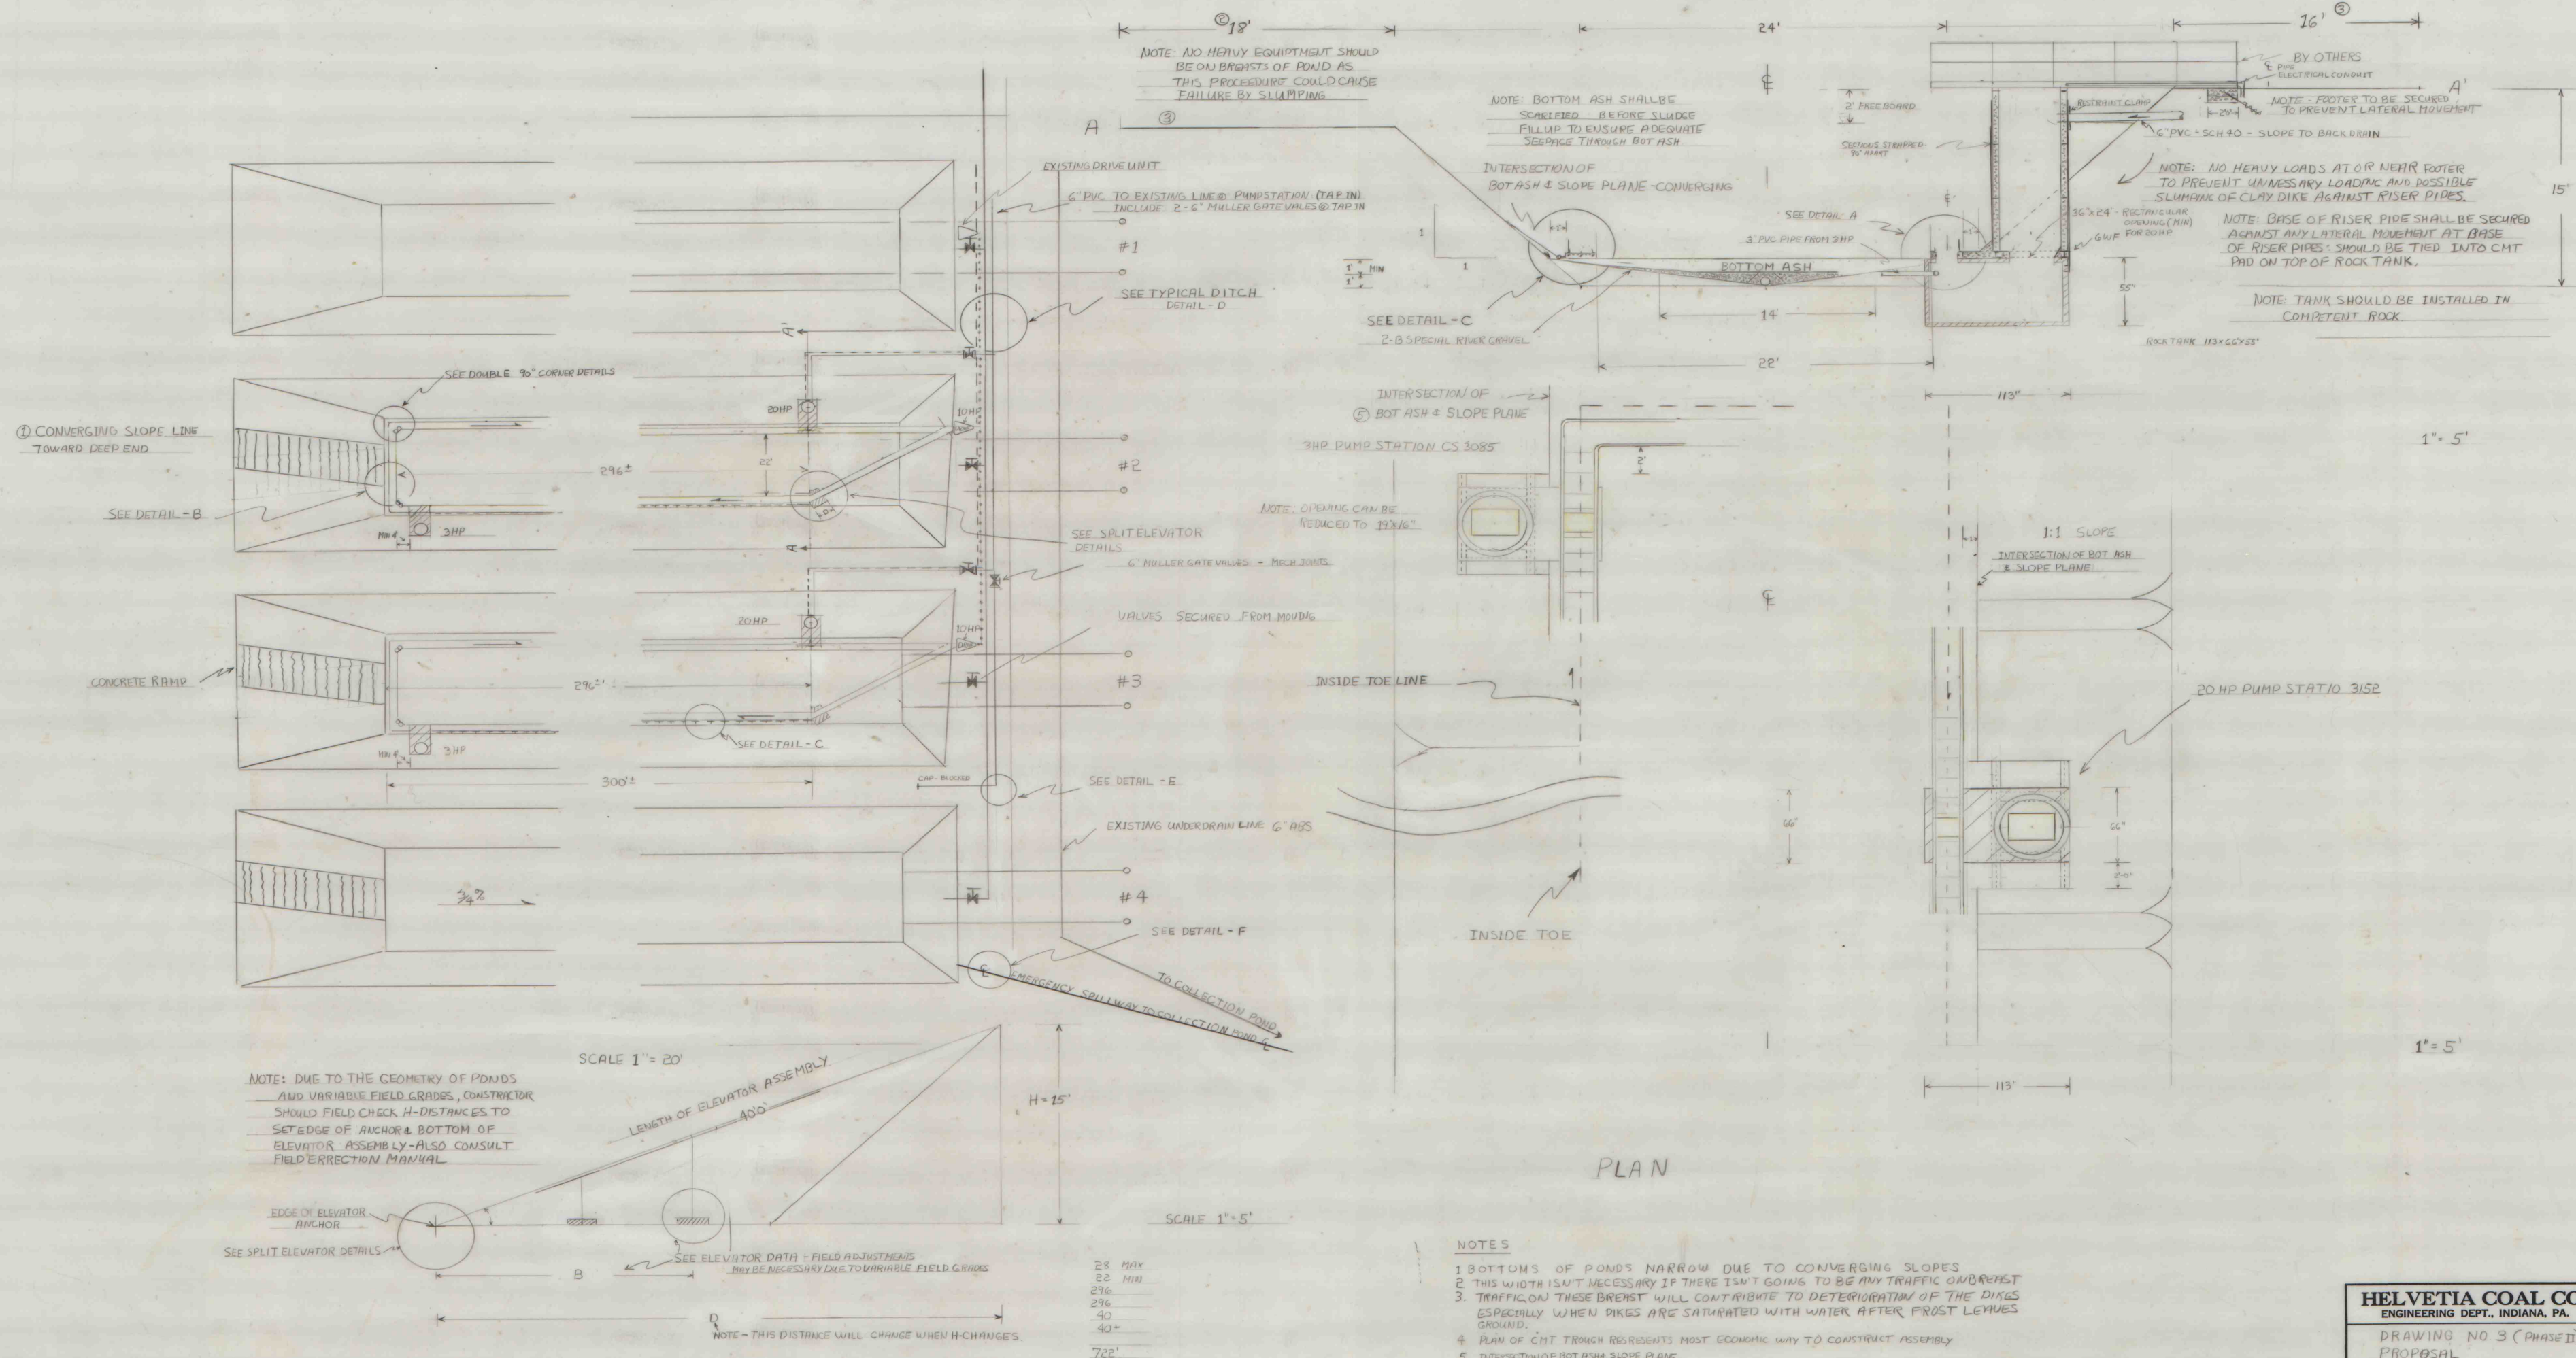

HELVETIA COAL CO. ENGINEERING DEPT., INDIANA, PA.	
DRAWING NO 3 (PHASE II) PROPOSAL	
MADE BY REF	SCALE AS SHOWN
TRACED BY	DATE
CHECKED BY	NO.