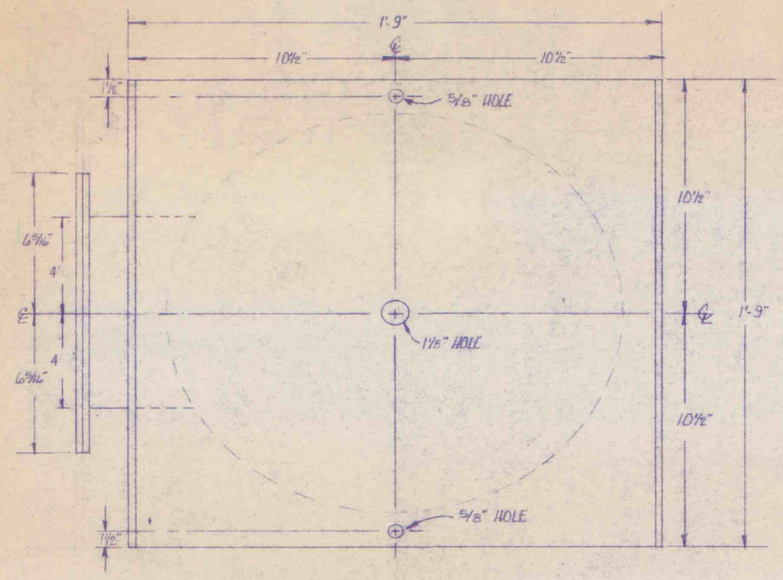

BOTTOM VIEW

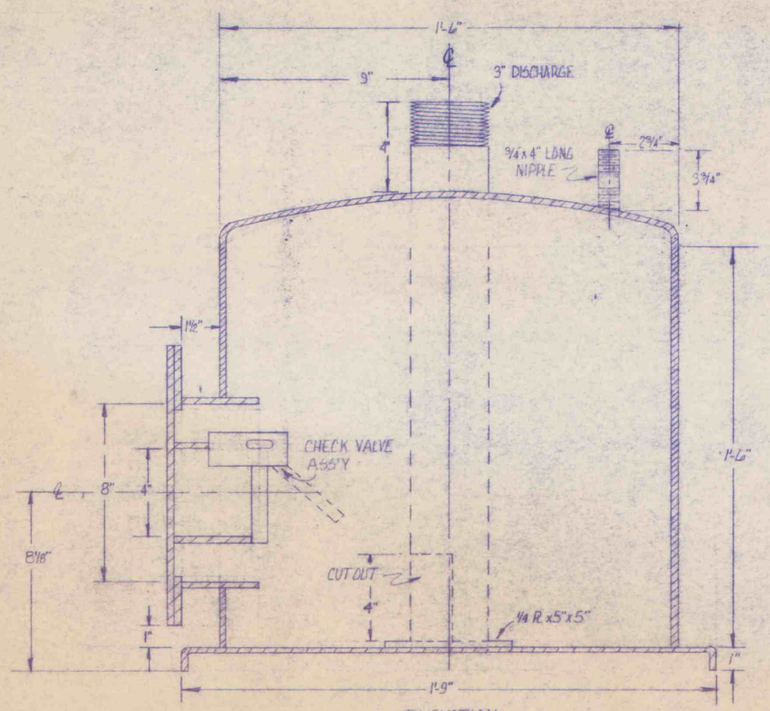

ELEVATION

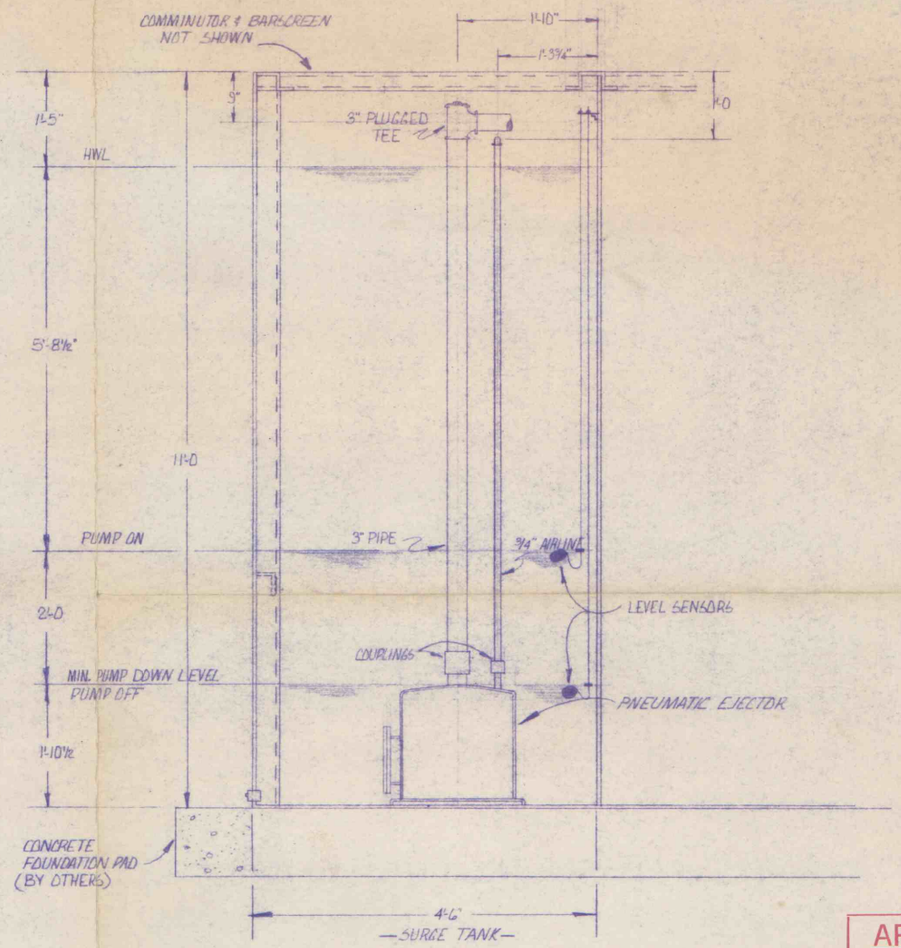

LOCATION
3/4" = 1'-0

APPROVAL DRAWING

BEFORE PRODUCTION CAN BEGIN A COPY OF THIS DRAWING MARKED APPROVED MUST BE RECEIVED FOR OUR FILES AT HYDRO-AEROBICS INTERNATIONAL, INC.

DATE_____

RECEIVED
JUN 27 1981
Elmer N. Neely

HYDRO-AEROBICS
INTERNATIONAL, INC.
5655 Mellie Avenue P.O. Box 222 Milford, Ohio 45150 (513) 831-1700

SCALE: 3" = 1'-0	APPROVED BY:	DRAWN BY D.D.M.
DATE: 1-23-81		REVISED

PNEUMATIC EJECTOR DETAILS

PROJECT: LUCERNE No 6 MINE, HELVETIA COAL CO.

DRAWING NUMBER PE - 20

IMAPSH 15305