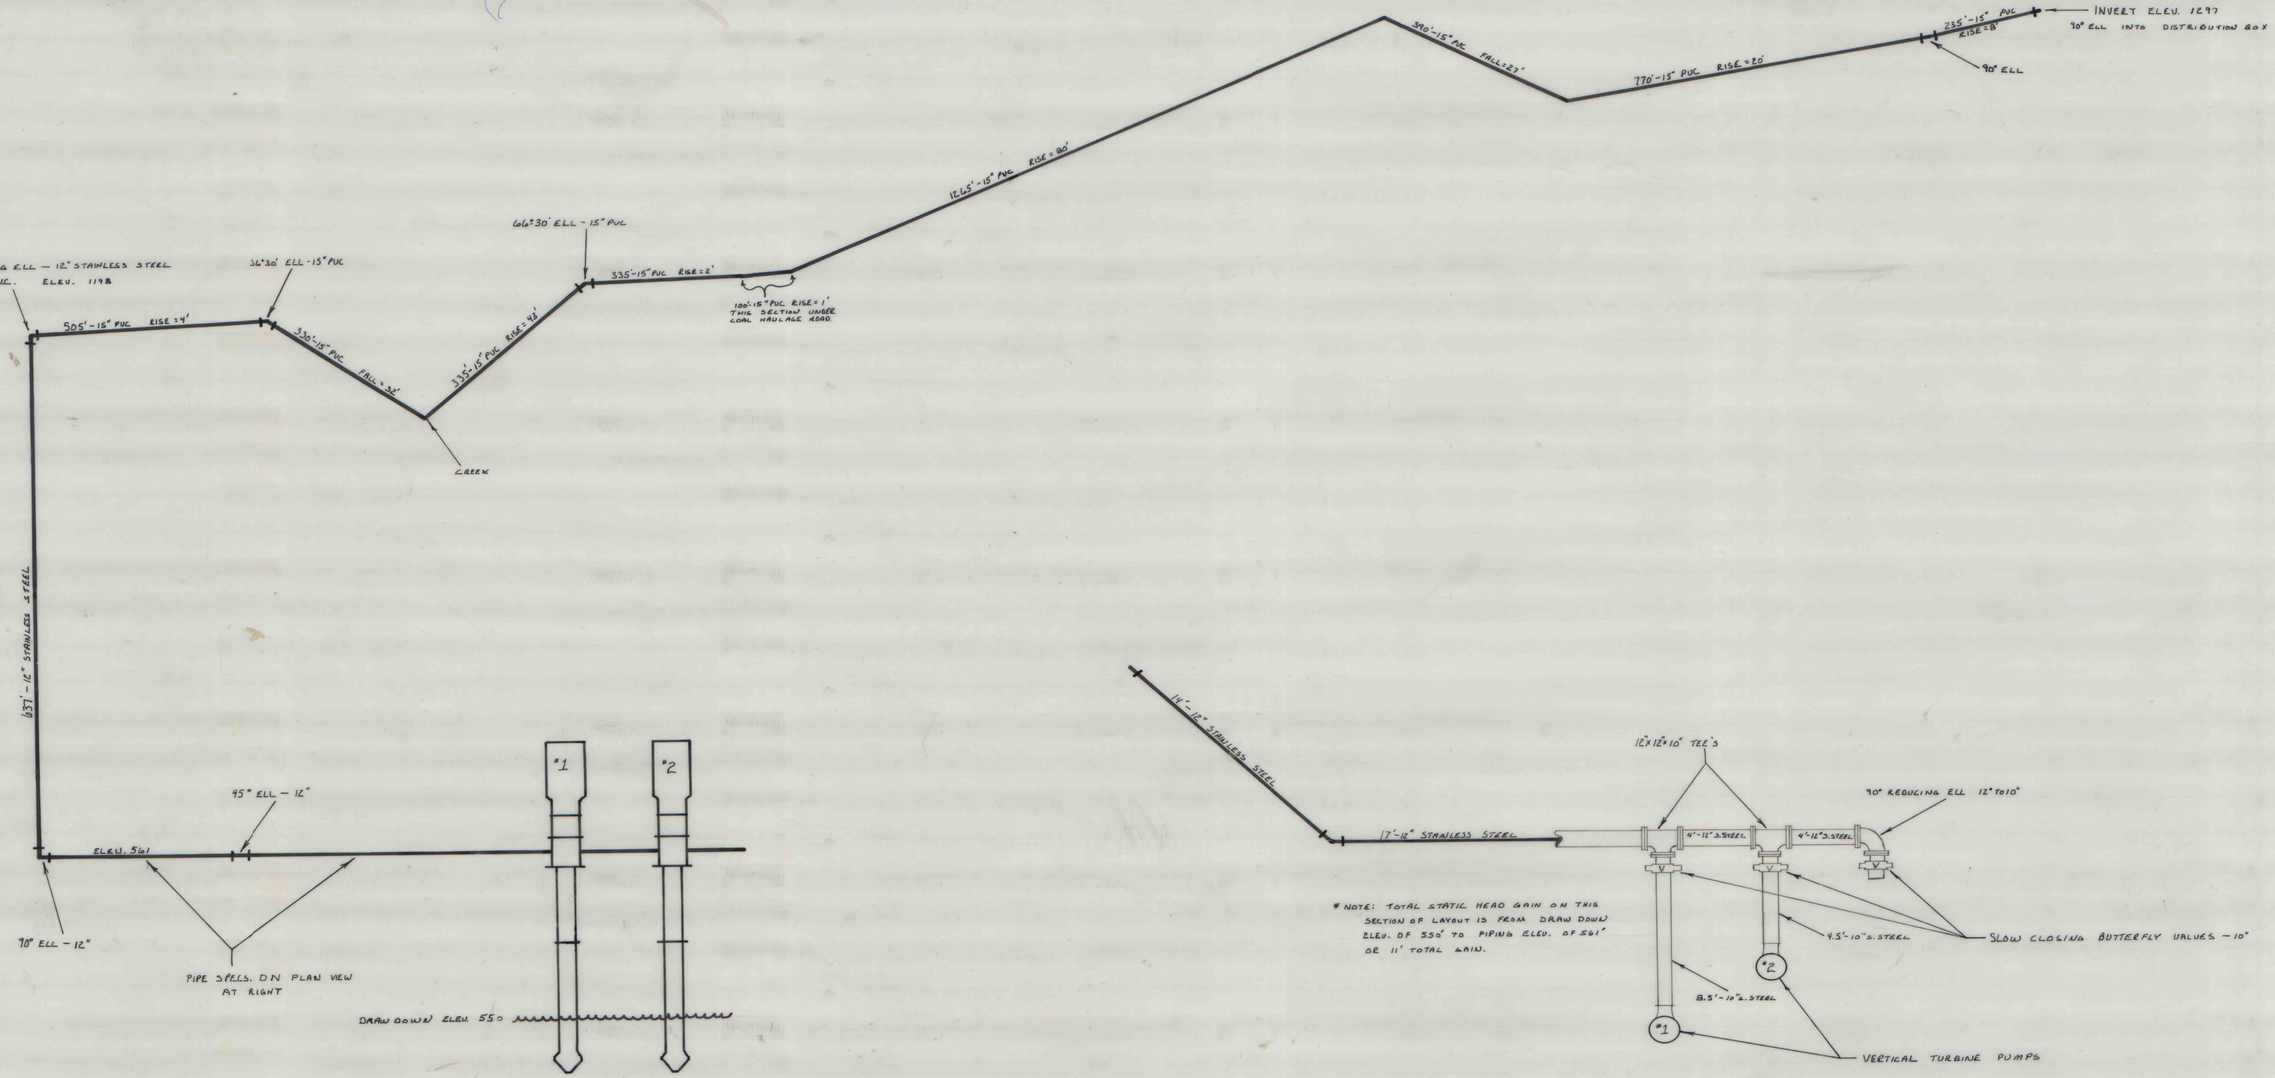

* NOTE: TOTAL STATIC HEAD GAIN ON THIS SECTION OF LAYOUT IS FROM DRAW DOWN ELEV. OF 550' TO PIPING ELEV. OF 561' OR 11' TOTAL GAIN.

NOTE: ELEVATIONS REVISED

HELVETIA COAL CO.
ENGINEERING DEPT., INDIANA, PA.

LUCERNE #6 MINE SUMP
PIPE SCHEMATIC TO DETERMINE TOTAL DYNAMIC HEAD

MADE BY M.O.S.	SCALE NOT TO SCALE
TRACED BY	DATE 2/21/84
CHECKED BY	NO.

IMAPS #15321

BRUNING 44-131 40844-3