PLAN — SURVEYED / PLOTTED / ALIGNMENT CHECKED / AS-BUILT DATA CHECKED — NOTE BOOK NO — BY — DATE

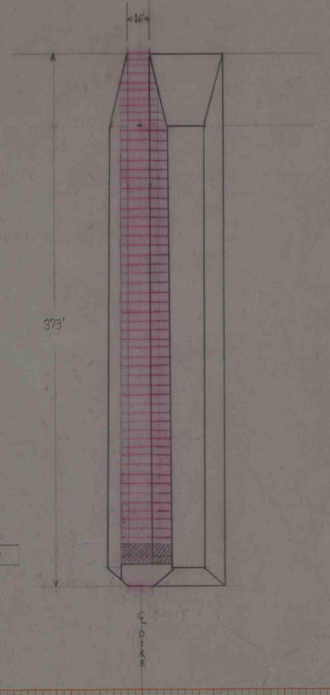

SCALE 1"=50'

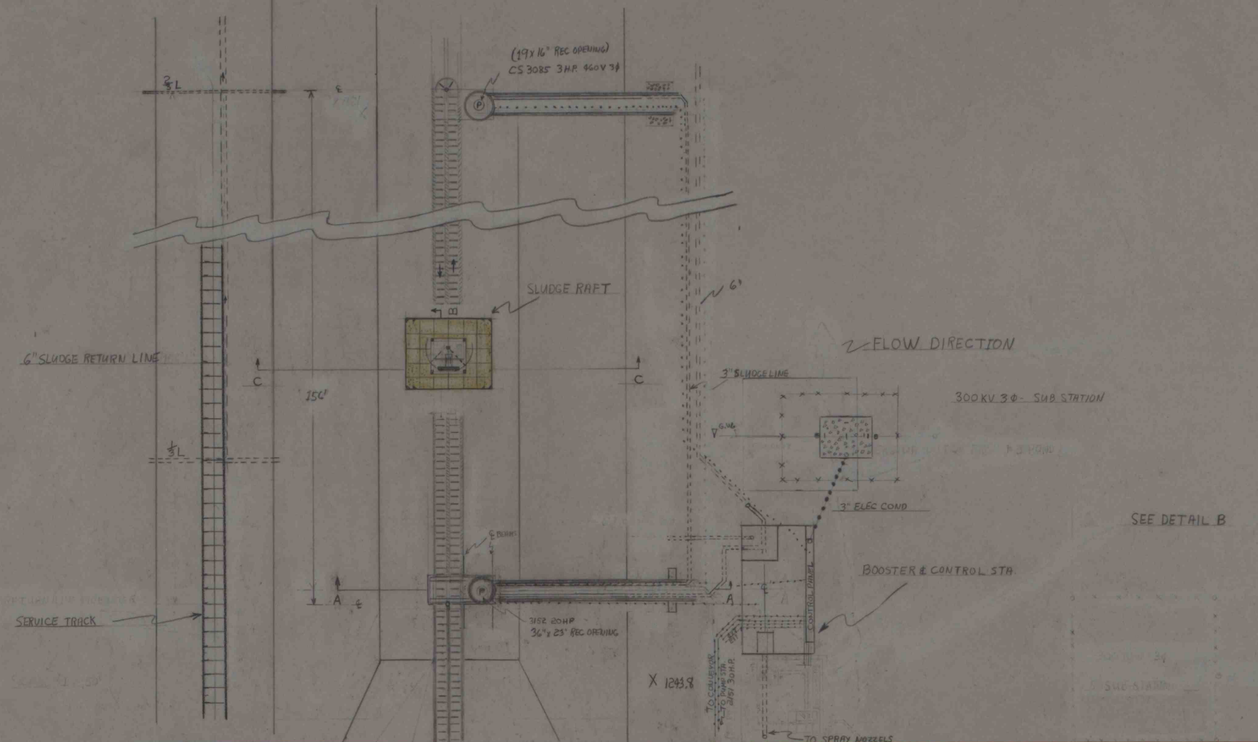

TYPICAL CROSS SECTION DEPICTING HIGH WORK ON BEDS

DETAIL A

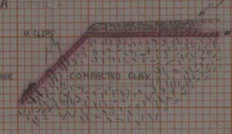

SECTION C-C

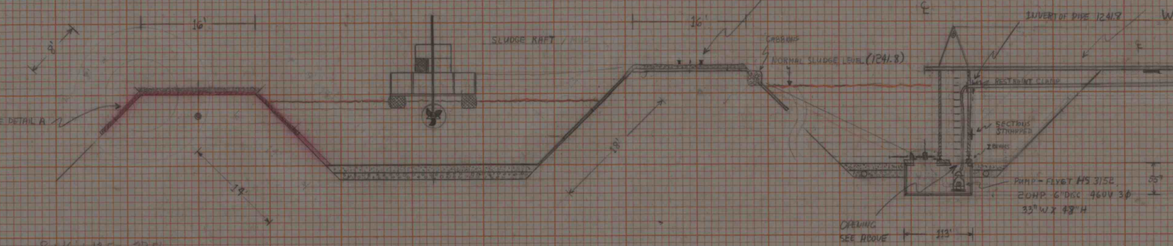

SECTION A-A

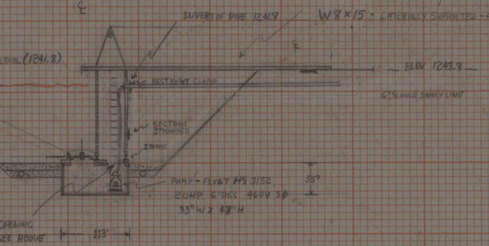

SECTION B-B

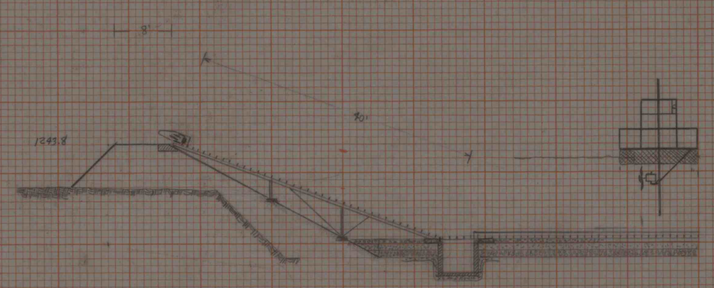

SLUDGE BEDS

SCALE 1"=10'

REFUGBIE

PLATE 4 CROSS SECTION - PLAN
CHARLES BRUNING COMPANY
MADE IN U.S.A.

IMAPS 15342