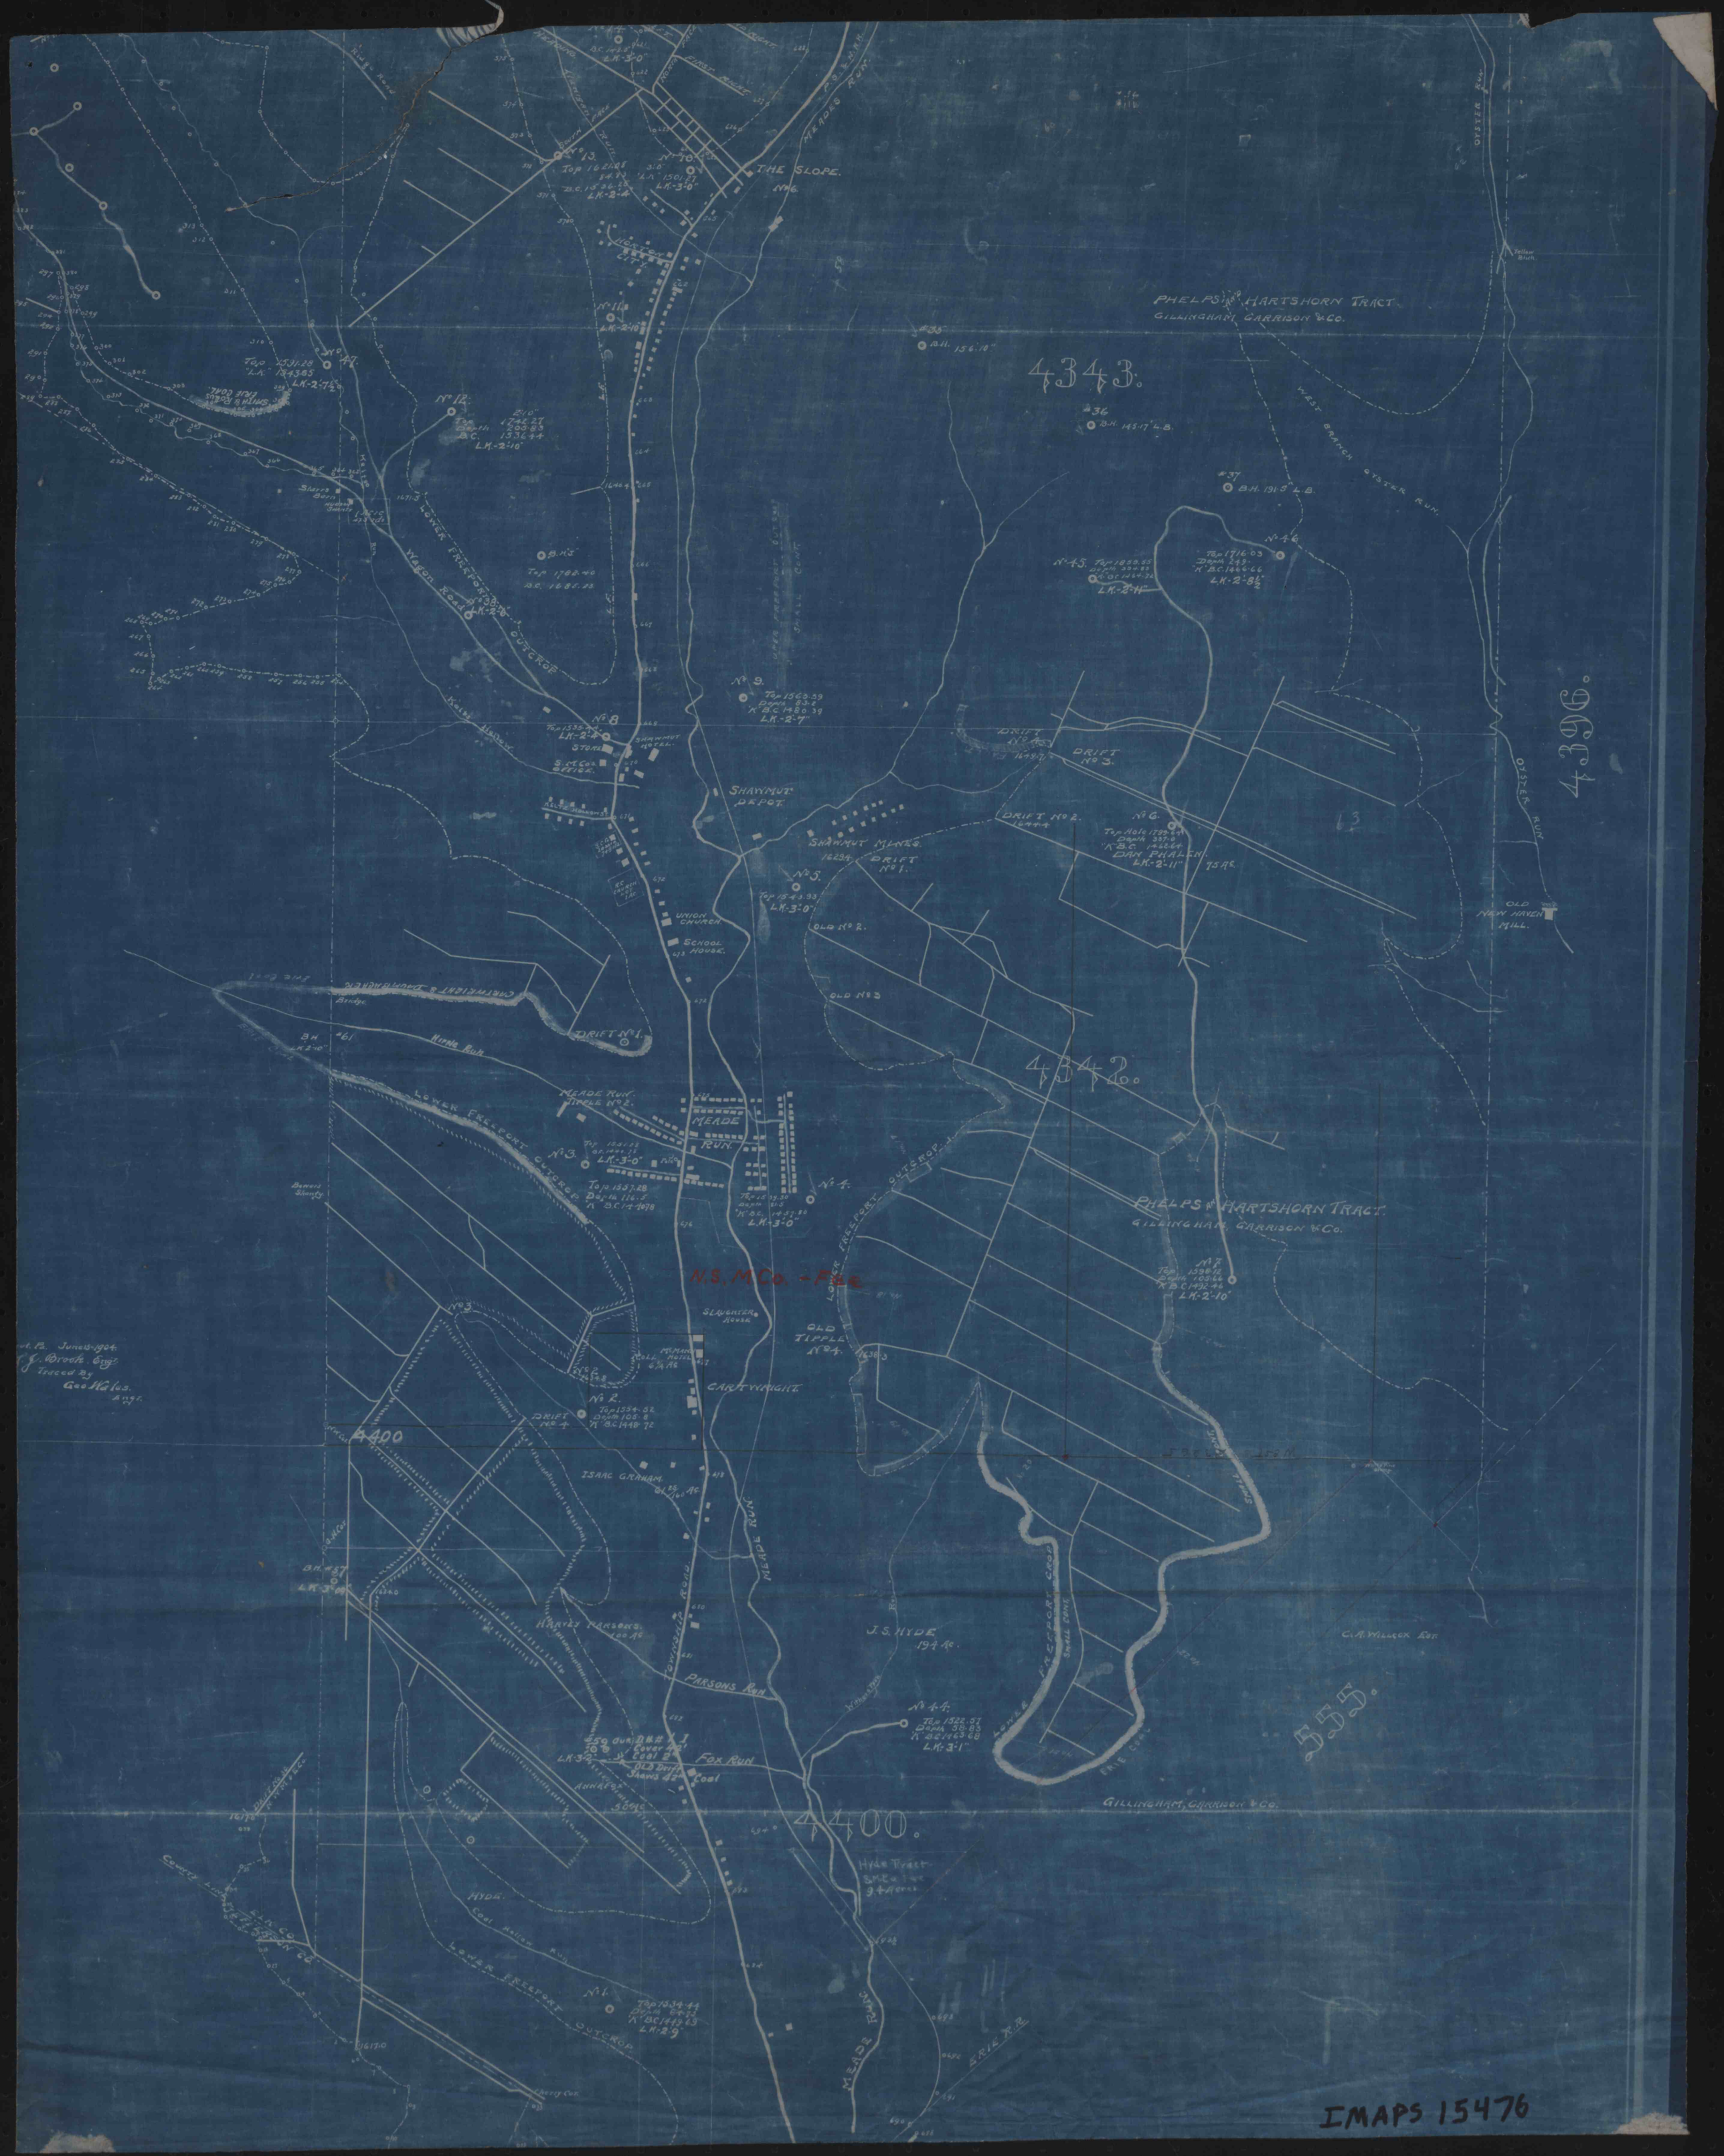
PHELPS & HARTSHORN TRACT
GILLINGHAM, GARRISON & CO.
4343.
4396.
4342.
4400.
55.
THE SLOPE.
No 6.
MEADES RUN
OYSTER RUN
WEST BRANCH OYSTER RUN
LOWER FREEPORT OUTCROP
Wagon Road
SMALL CONT.
SHAWMUT DEPOT.
SHAWMUT MINES.
DRIFT No 1.
DRIFT No 2.
DRIFT No 3.
DRIFT No 4.
OLD No 2.
OLD No 3
UNION CHURCH.
SCHOOL HOUSE.
OLD NEW HAVEN MILL.
MEADE RUN.
MEADE RUN TIPPLE No 2.
SLAUGHTER HOUSE
OLD TIPPLE No 4.
CARTWRIGHT.
ISAAC GRAHAM.
HARVEY PARSONS.
J.S. HYDE 194 Ac.
PARSONS RUN
FOX RUN
HYDE.
Coal Hollow Run
C.A. WILLCOX EST.
GILLINGHAM, GARRISON & CO.
N.S.M.Co. - FILE
IMAPS 15476