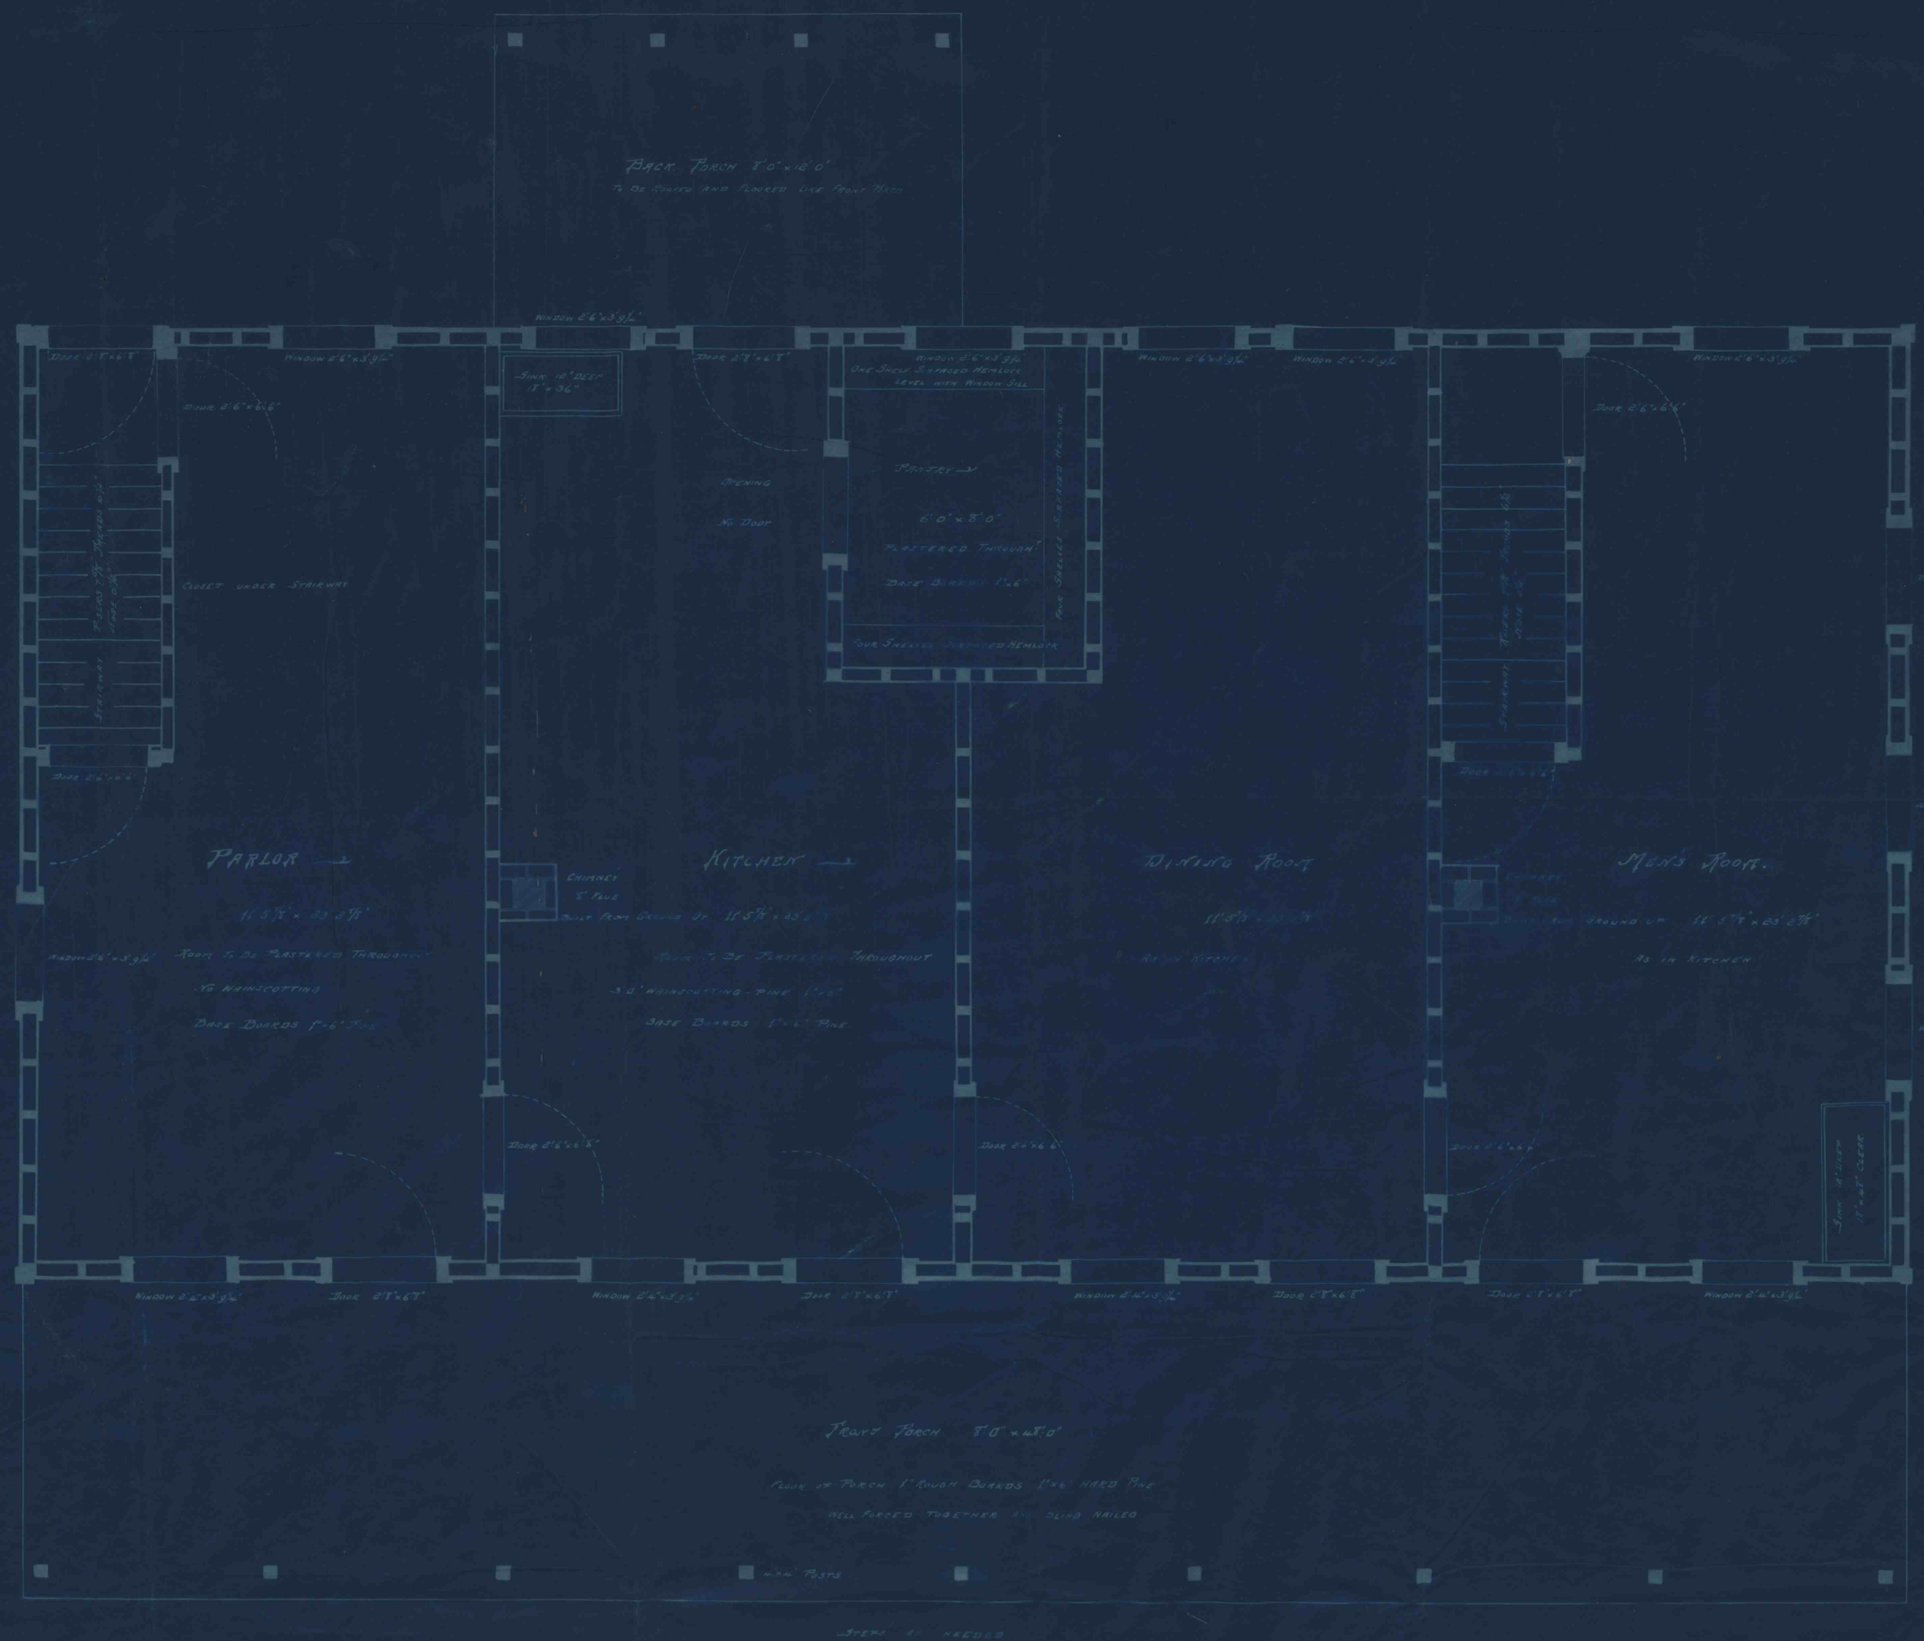
Back Porch 8'0" x 12'0"
To be Roofed and Floored One Foot Below
Window 2'6" x 3'9½"
Door 2'8" x 6'8"
Door 2'6" x 6'6"
Sink 18" Deep 17" x 36"
Opening No Door
One Shelf Surfaced Hemlock Level with Window Sill
Pantry
6'0" x 8'0"
Plastered Throughout
Door Bottom 1'6"
Four Shelves Surfaced Hemlock
Four Shelves Surfaced Hemlock
Closet under Stairway
Stairway
Floor of Upper 2nd Story
Parlor
11'5½" x 23'2½"
Room to be Plastered Throughout
To Wainscotting
Base Boards 1'6" Pine
Chimney 5 Flue
Base from Ground Up 11'5½" x 23'2½"
Room to be Plastered Throughout
3'0" Wainscotting - Pine 1'6"
Base Boards 1'6" Pine
Kitchen
Dining Room
11'5½" x 23'2½"
As in Kitchen
Men's Room
11'5½" x 23'2½"
As in Kitchen
Sink 18" Deep 17" x 36" Clear
4" x 4" Studding 16" Centers
Facing Boards Nailed to 4" x 4" Strings
Corner Studs 4" x 4"
Corner Strips 1" x 4"
Front Porch 8'0" x 43'0"
Floor of Porch 1" Rough Boards 1½" x 6" Hard Pine
Well Forced Together and Blind Nailed
4" x 4" Posts
Steps as needed
Boarding House
First Floor Plan
Scale One Inch = Two Feet
May 17 1909
Robert C. Reid
F. Dunbar Hall