ALLEGHENY RIVER MINING Co.

OAKLAND MINES.

Profile of Sidings, and of Branch Track from Main Track of P.&S.R.R.

also

Chart of Side Track Arrangement.

Scales:— { Profile: Horizontal: 200 ft = 1in.
Vertical: 20 ft = 1in.
Chart: { Longitudinal: 200 ft = 1in.
Transverse: - Not to scale

Number:
Date: Nov 16, 1892
Scales: As shown
Drawn by: W.R.
Checked: [illegible]

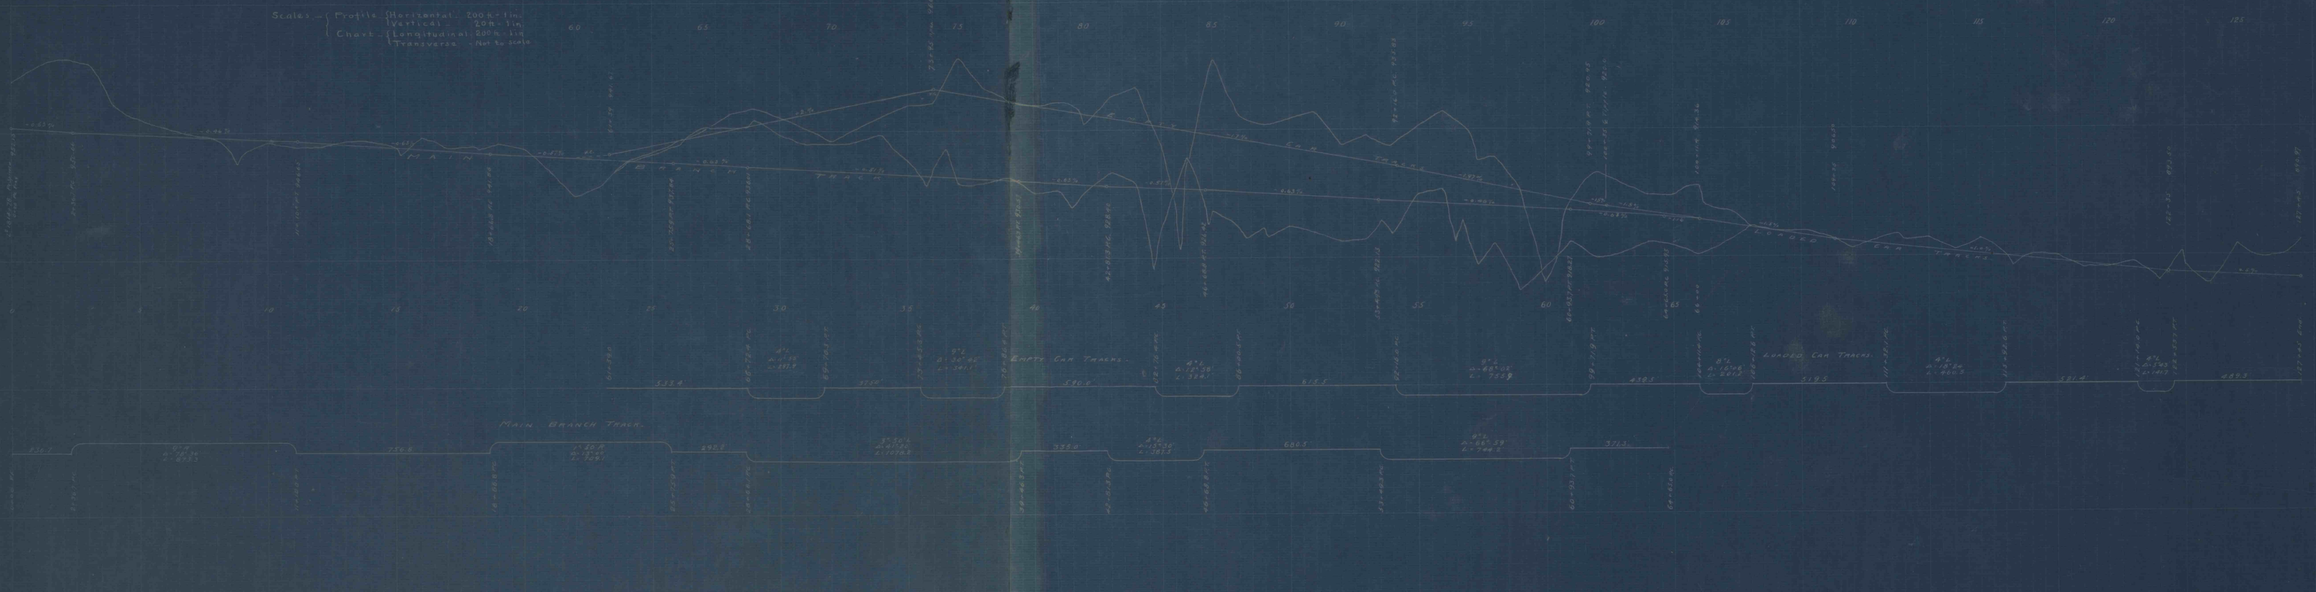

*2100 Clearance Length of Empty Car Tracks. Capacity 50 cars on each of two tracks = 100 Cars.

1810 Clearance Length of Loaded Car Tracks. Capacity 43 cars on each of three tracks = 129 Cars.

E.M.D.1534 1572 B