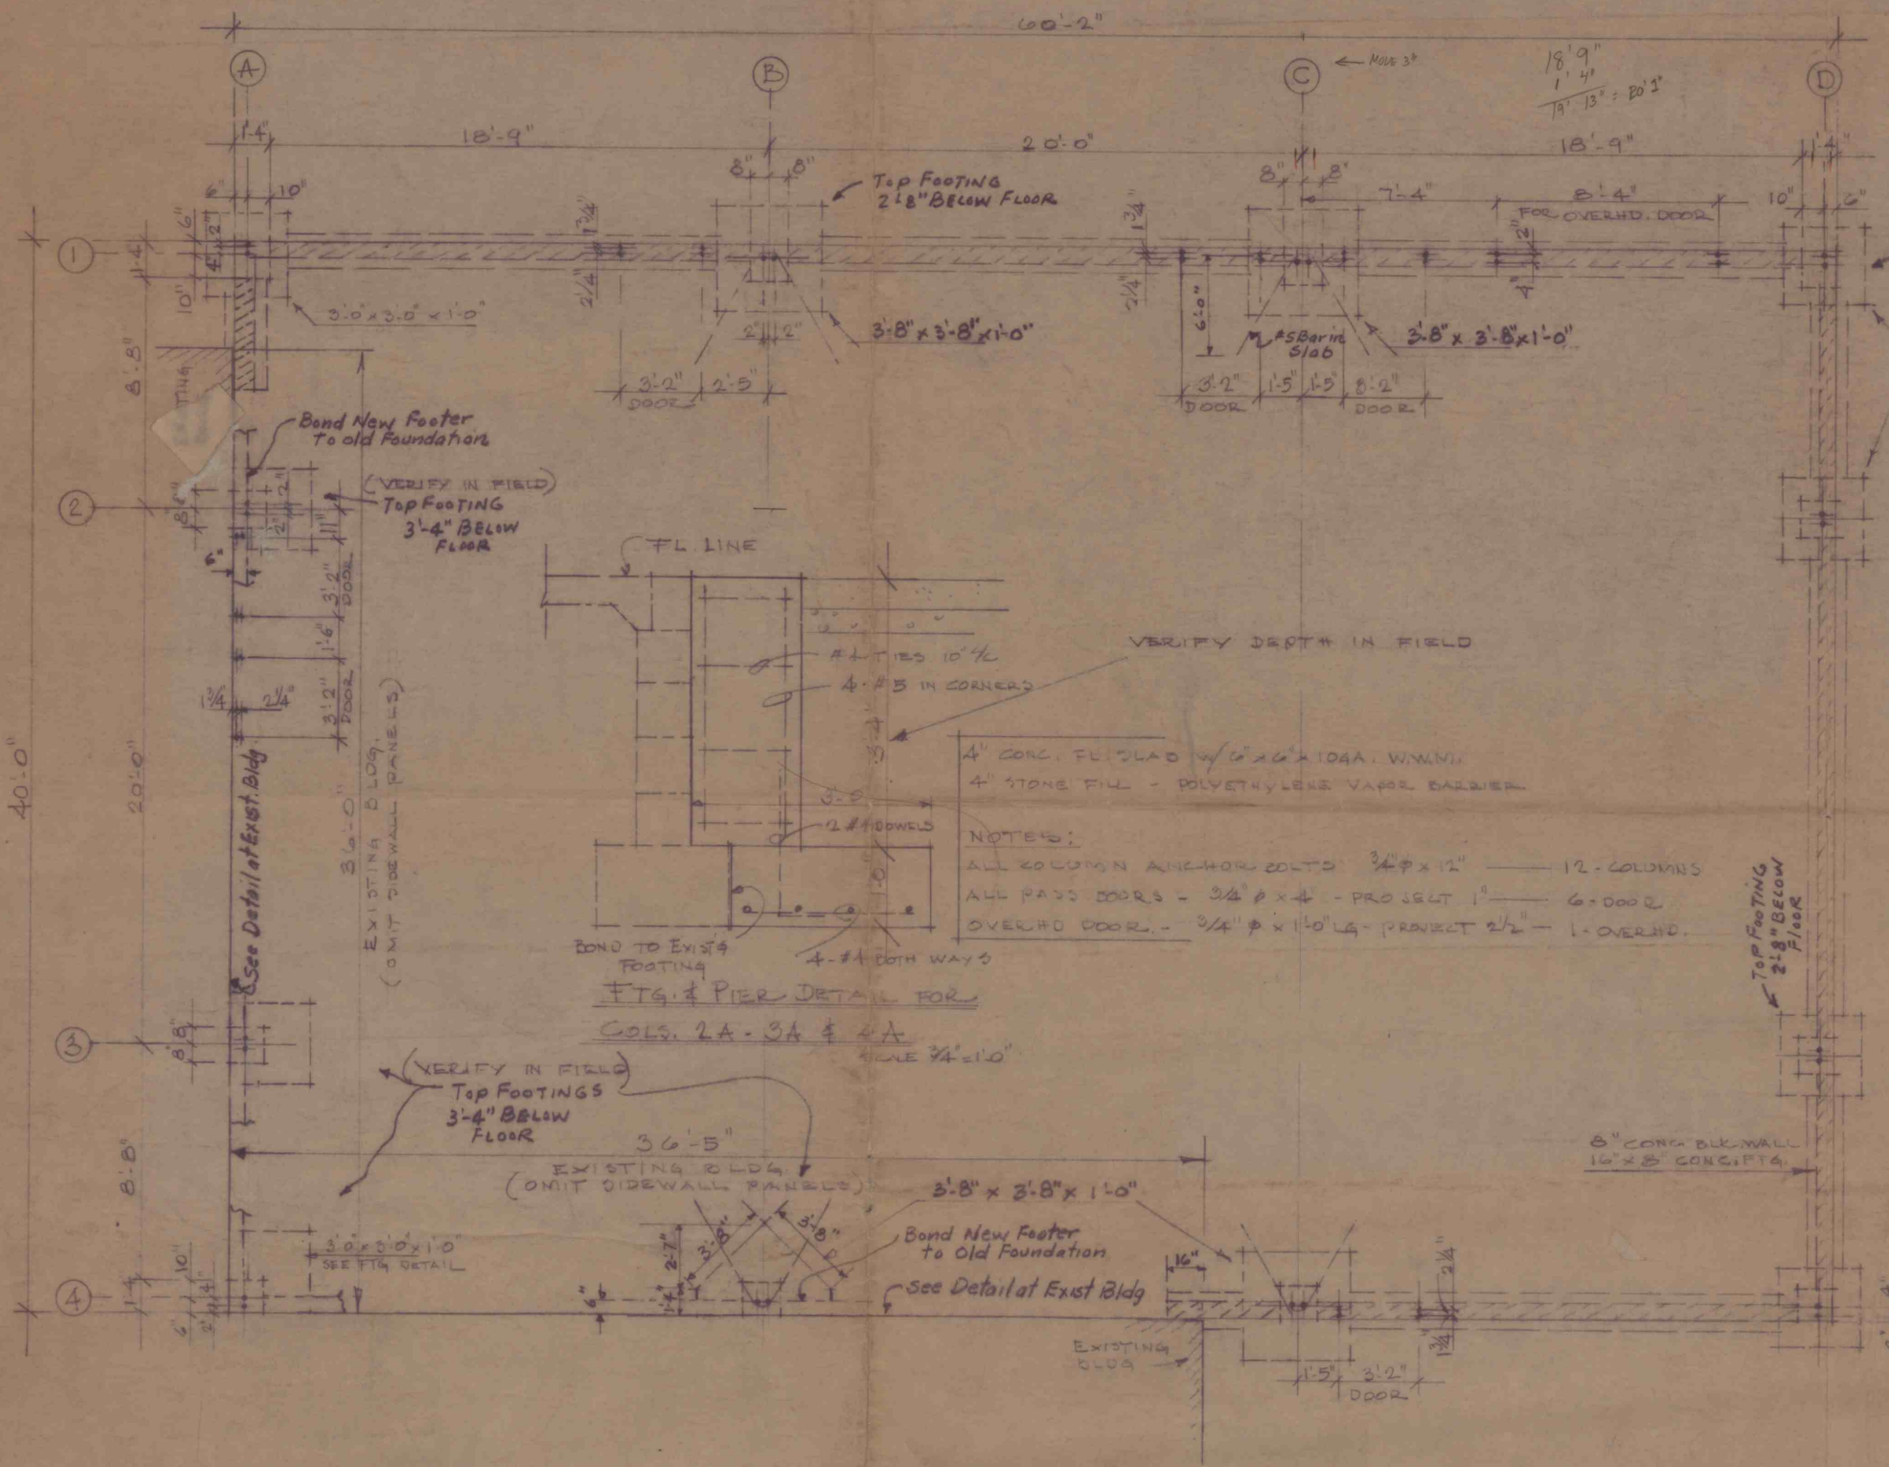

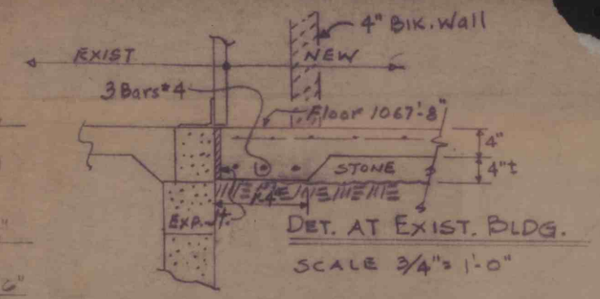

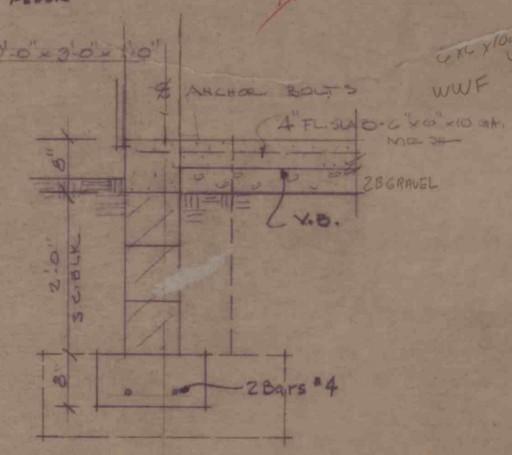

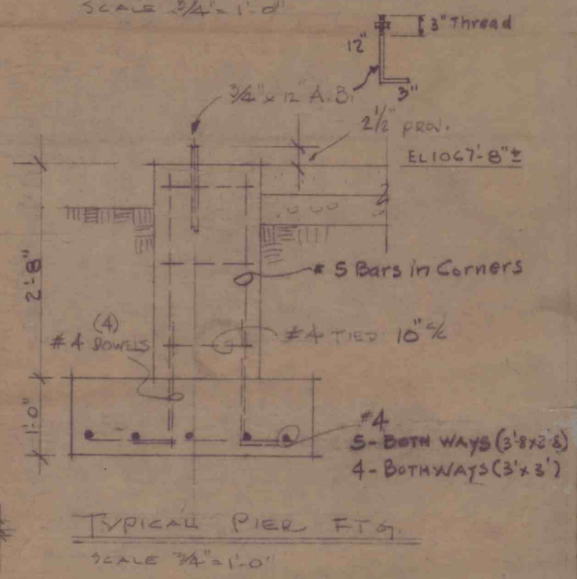

40'x60' Addition
R & P Coal
Helvetia Coal Company Division
Lesbec Coal Co. Inc. 121 Donald Lane
Johnstown Pa. 10/3/79 Dwg. No. 1 of 3

IMAPS 15915