


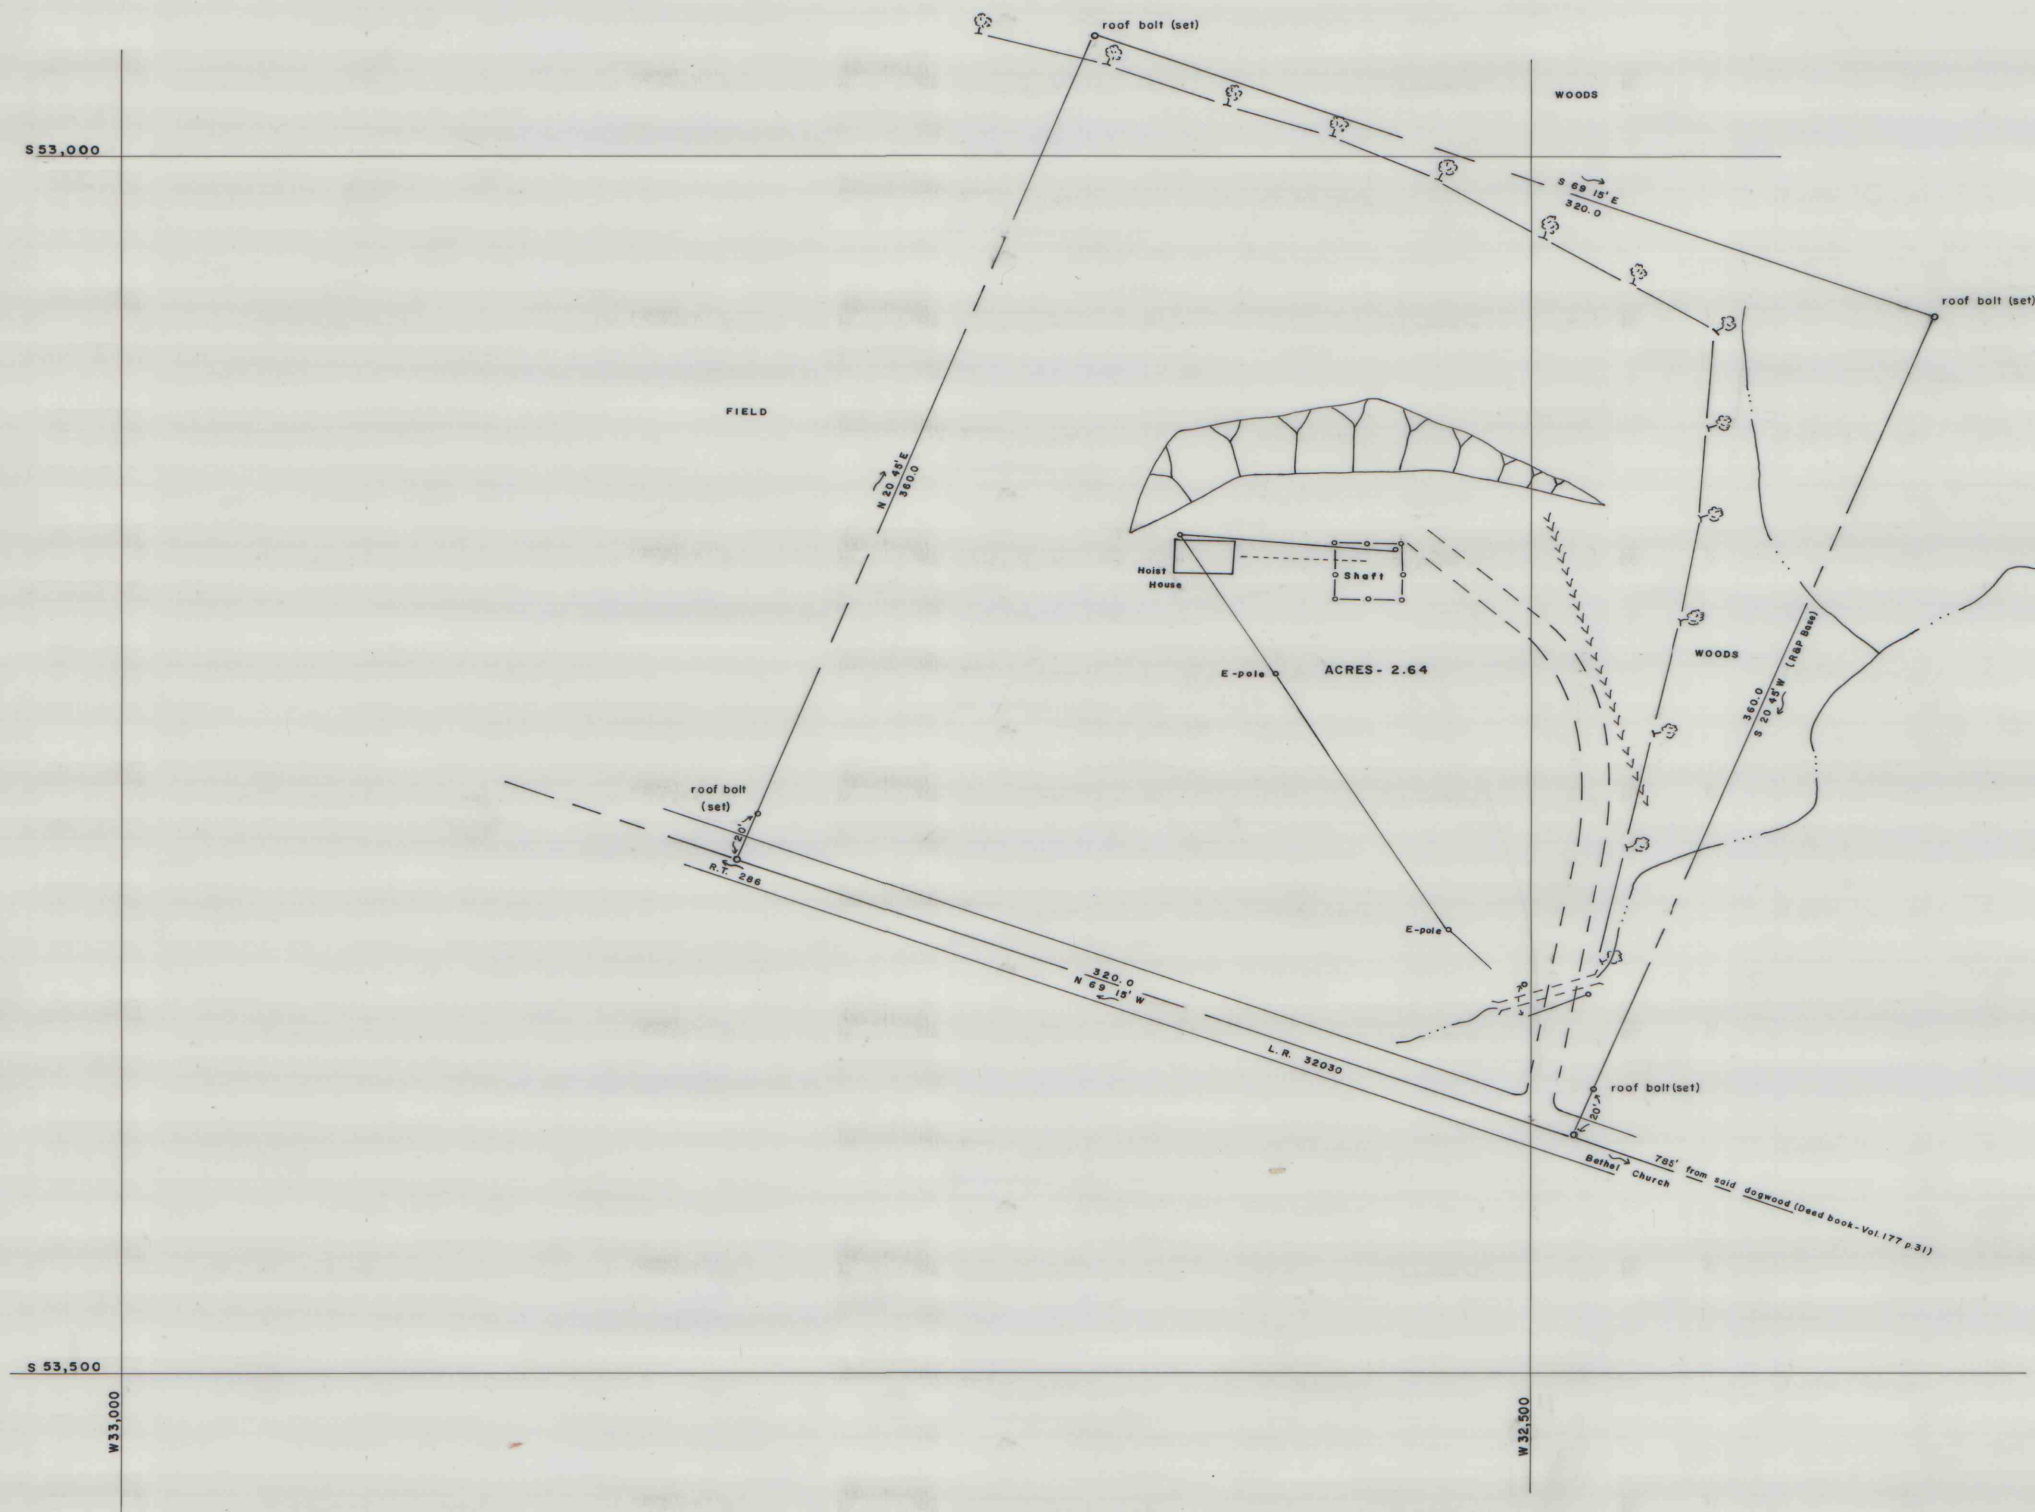

HELVETIA COAL CO.	
ENGINEERING DEPT., INDIANA, PA.	
BETHEL	CHURCH
SHAFT	AREA
MADE BY MJO	SCALE 1"=40'
TRACED BY	DATE 2-25-82
CHECKED BY	NO. 1 of 1

IMAPS # 15947