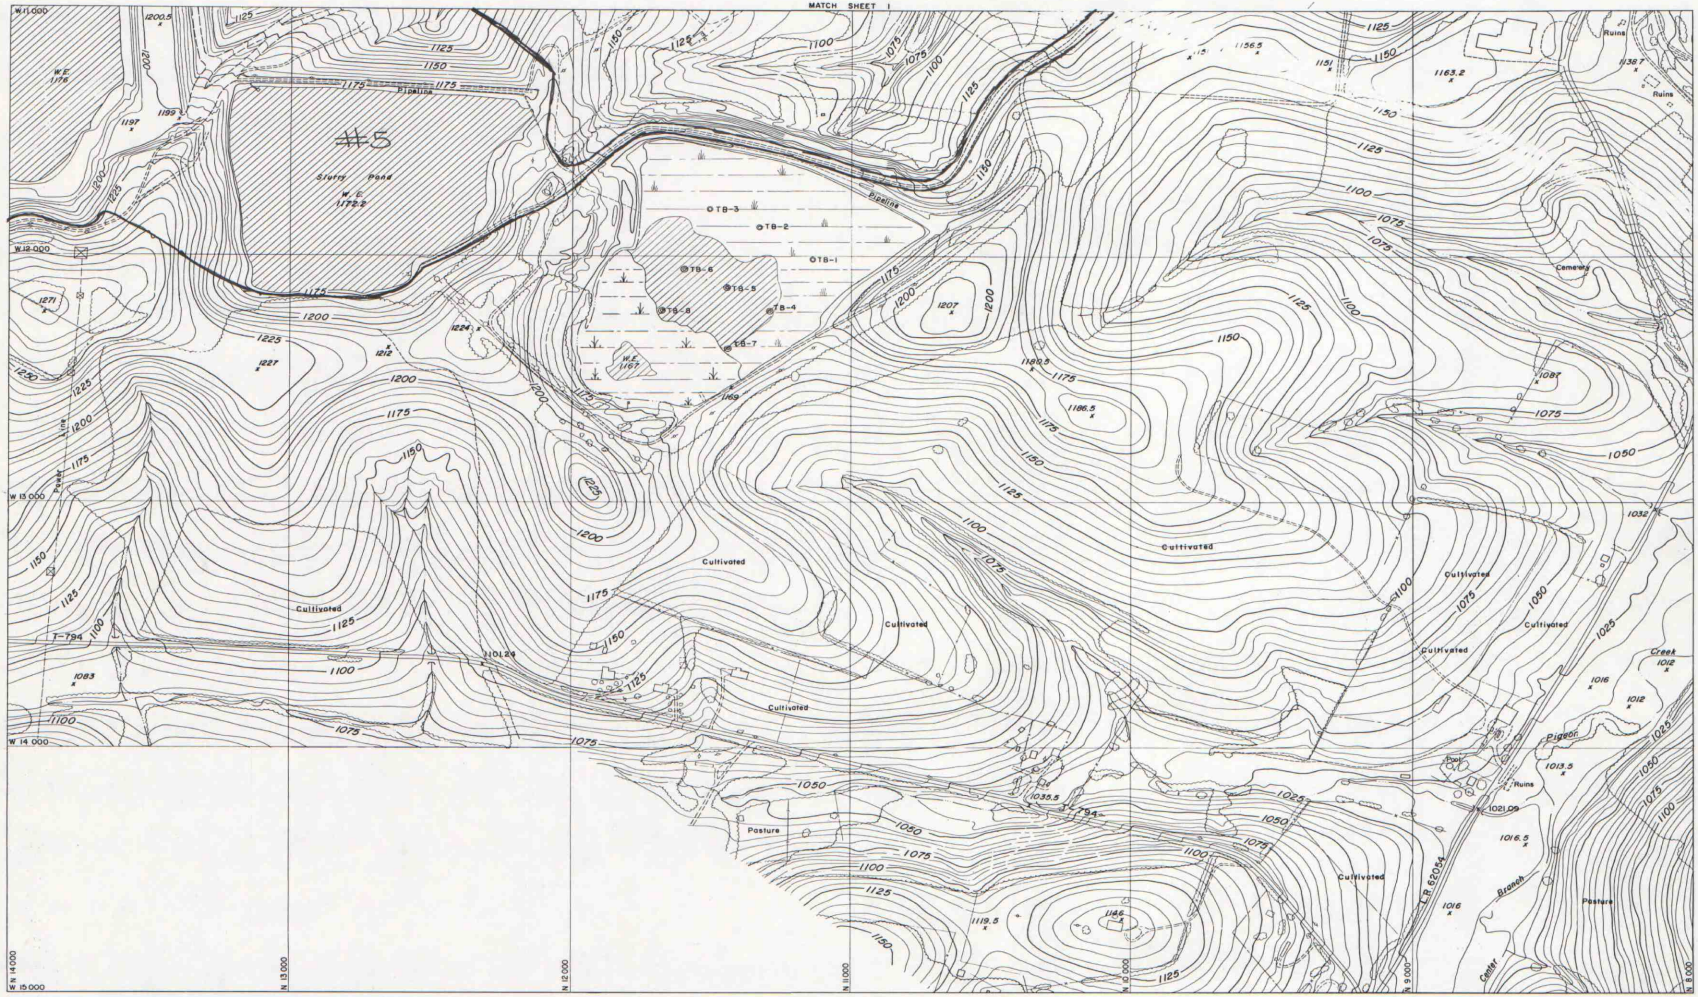

INDEX MAP

1	2
3	4

N

THIS MAP PREPARED BY PHOTOGRAMMETRIC METHODS USING AERIAL PHOTOGRAPHY DATED APRIL 28, 1967 BY L. ROBERT KIMBALL, *CONSULTING ENGINEERS*, EBENSBURG, PENNSYLVANIA

THIS MAP IN PART REVISED FROM NEW AERIAL PHOTOGRAPHY DATED MARCH 13, 1975 & MARCH 9, 1977, APRIL 21, 1981, SEPTEMBER 25, 1981, DECEMBER 2, 1989, DECEMBER 14, 1990.

TOPOGRAPHIC MAP
OF
MINE 60 YARD AND REFUSE AREA
FOR
BETHLEHEM MINES CORPORATION
ELLSWORTH DIVISION

SCALE: 1" = 200' 400' MARCH, 1977

CONTOUR INTERVAL = 5'

SHEET 3 OF 4

I MAPS#1 15976