MATCH SHEET 1

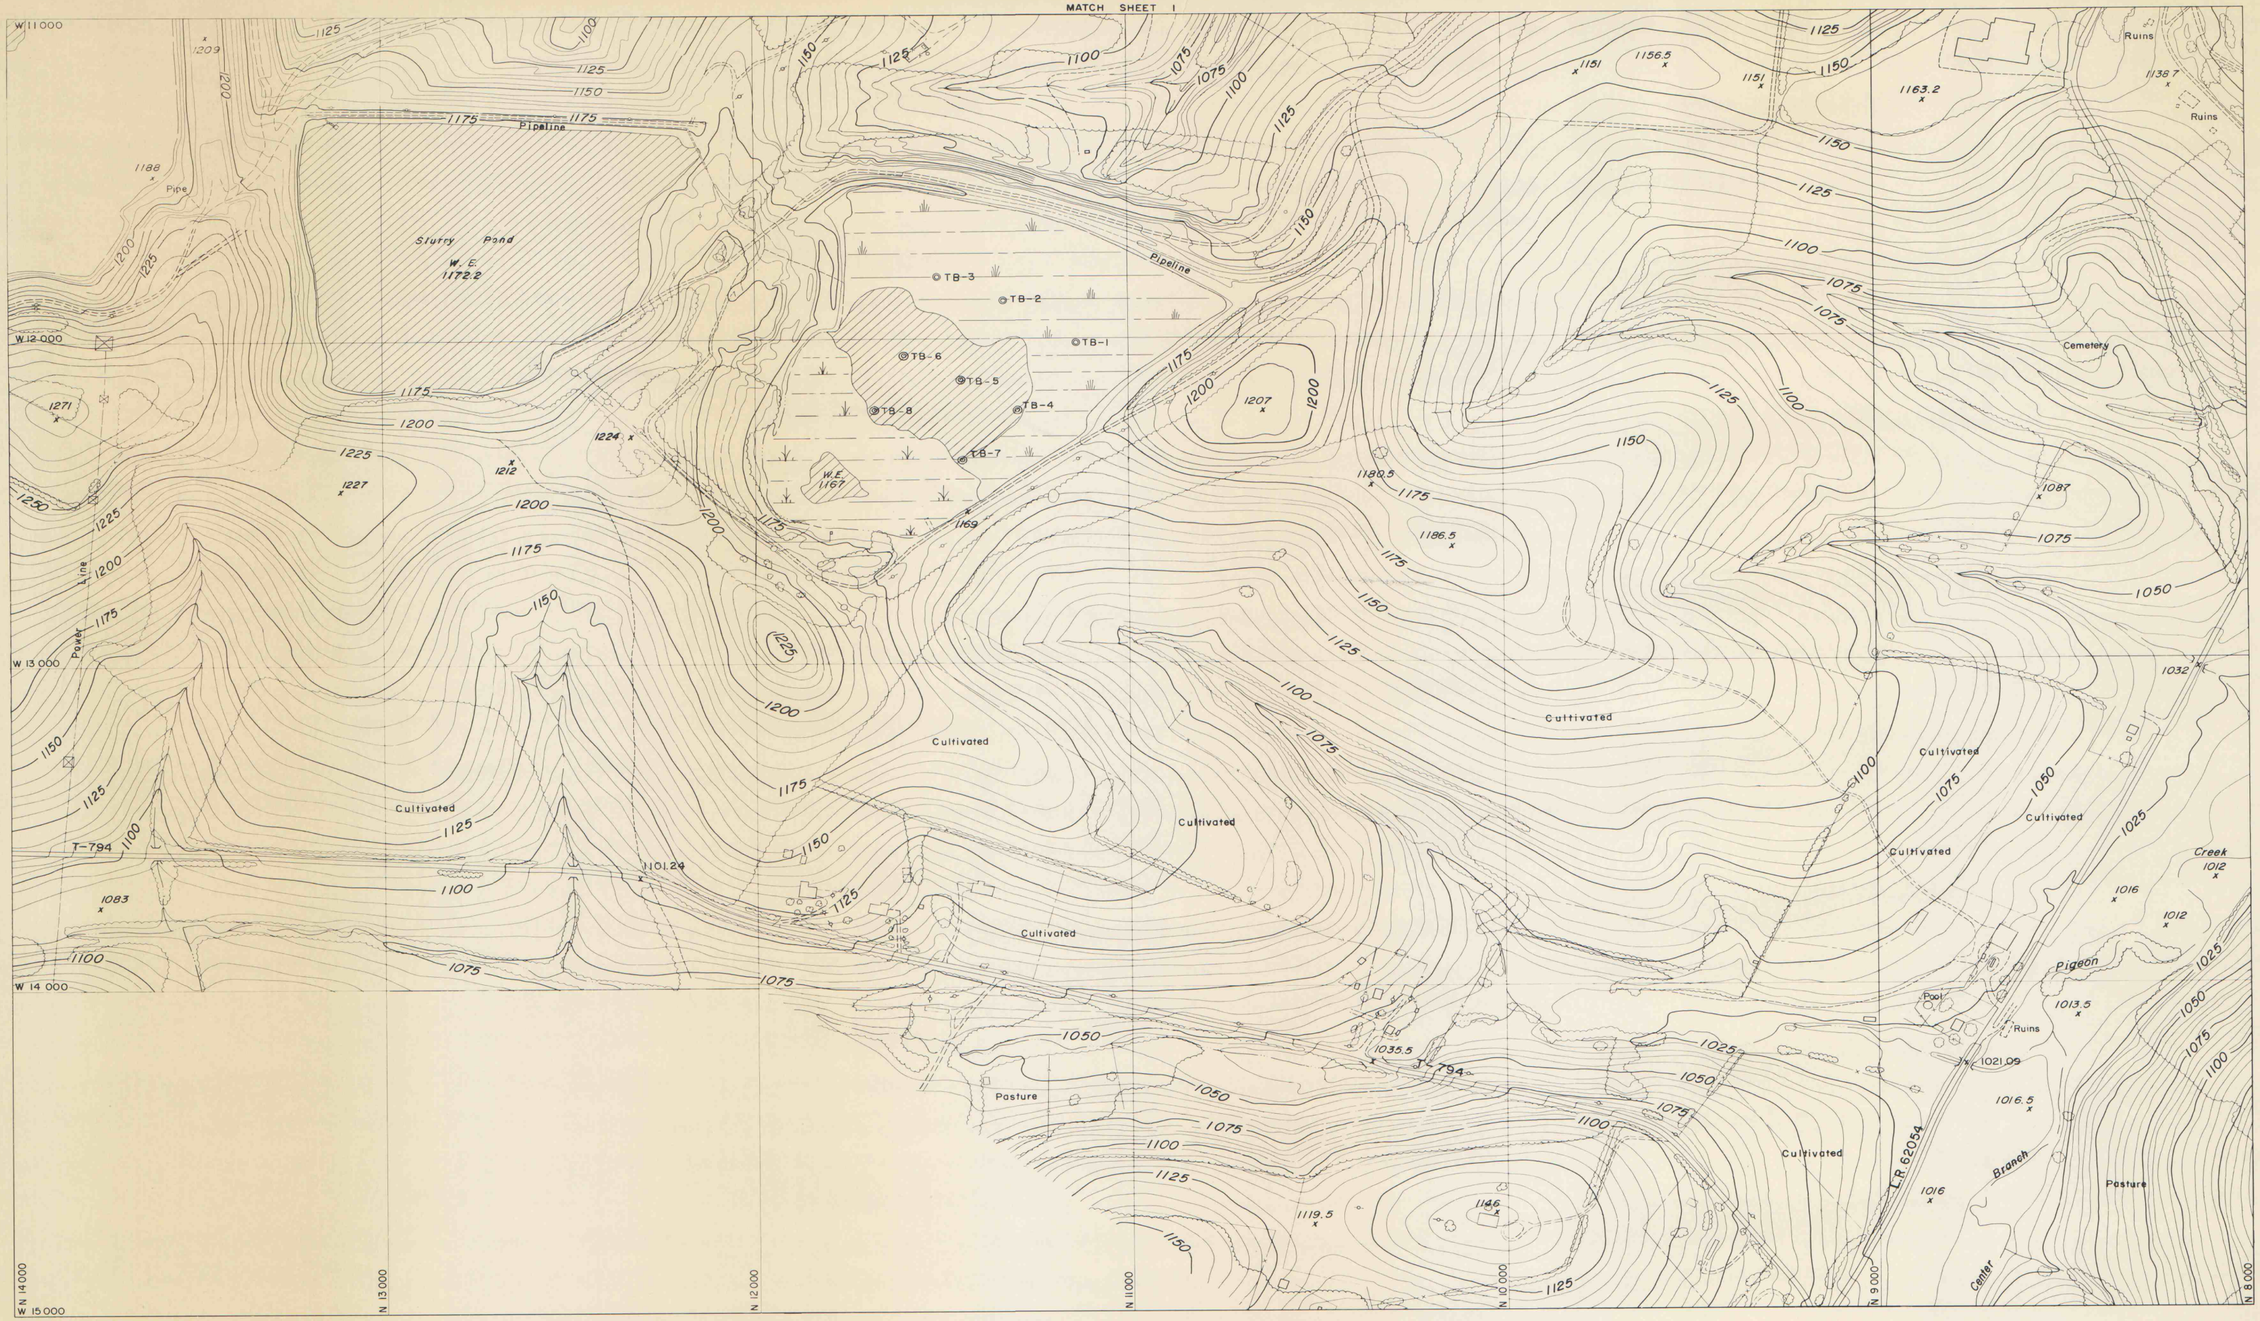

INDEX MAP

1	2
3	4

N

TOPOGRAPHIC MAP
OF
MINE 60 YARD AND REFUSE AREA
FOR
BETHLEHEM MINES CORPORATION
ELLSWORTH DIVISION

SCALE: 1" = 200' MARCH, 1977

CONTOUR INTERVAL = 5'

SHEET 3 OF 4

THIS MAP PREPARED BY PHOTOGRAMMETRIC METHODS USING AERIAL PHOTOGRAPHY DATED APRIL 28, 1967 BY L. ROBERT KIMBALL, *CONSULTING ENGINEERS*, EBENSBURG, PENNSYLVANIA

THIS MAP IN PART REVISED FROM NEW AERIAL PHOTOGRAPHY DATED MARCH 13, 1975 & MARCH 9, 1977, APRIL 21, 1981. SEPTEMBER 25, 1981, DECEMBER 2, 19[illegible], DECEMBER 14, 1990, JUNE 9, 1992.

IMAPS # 15997