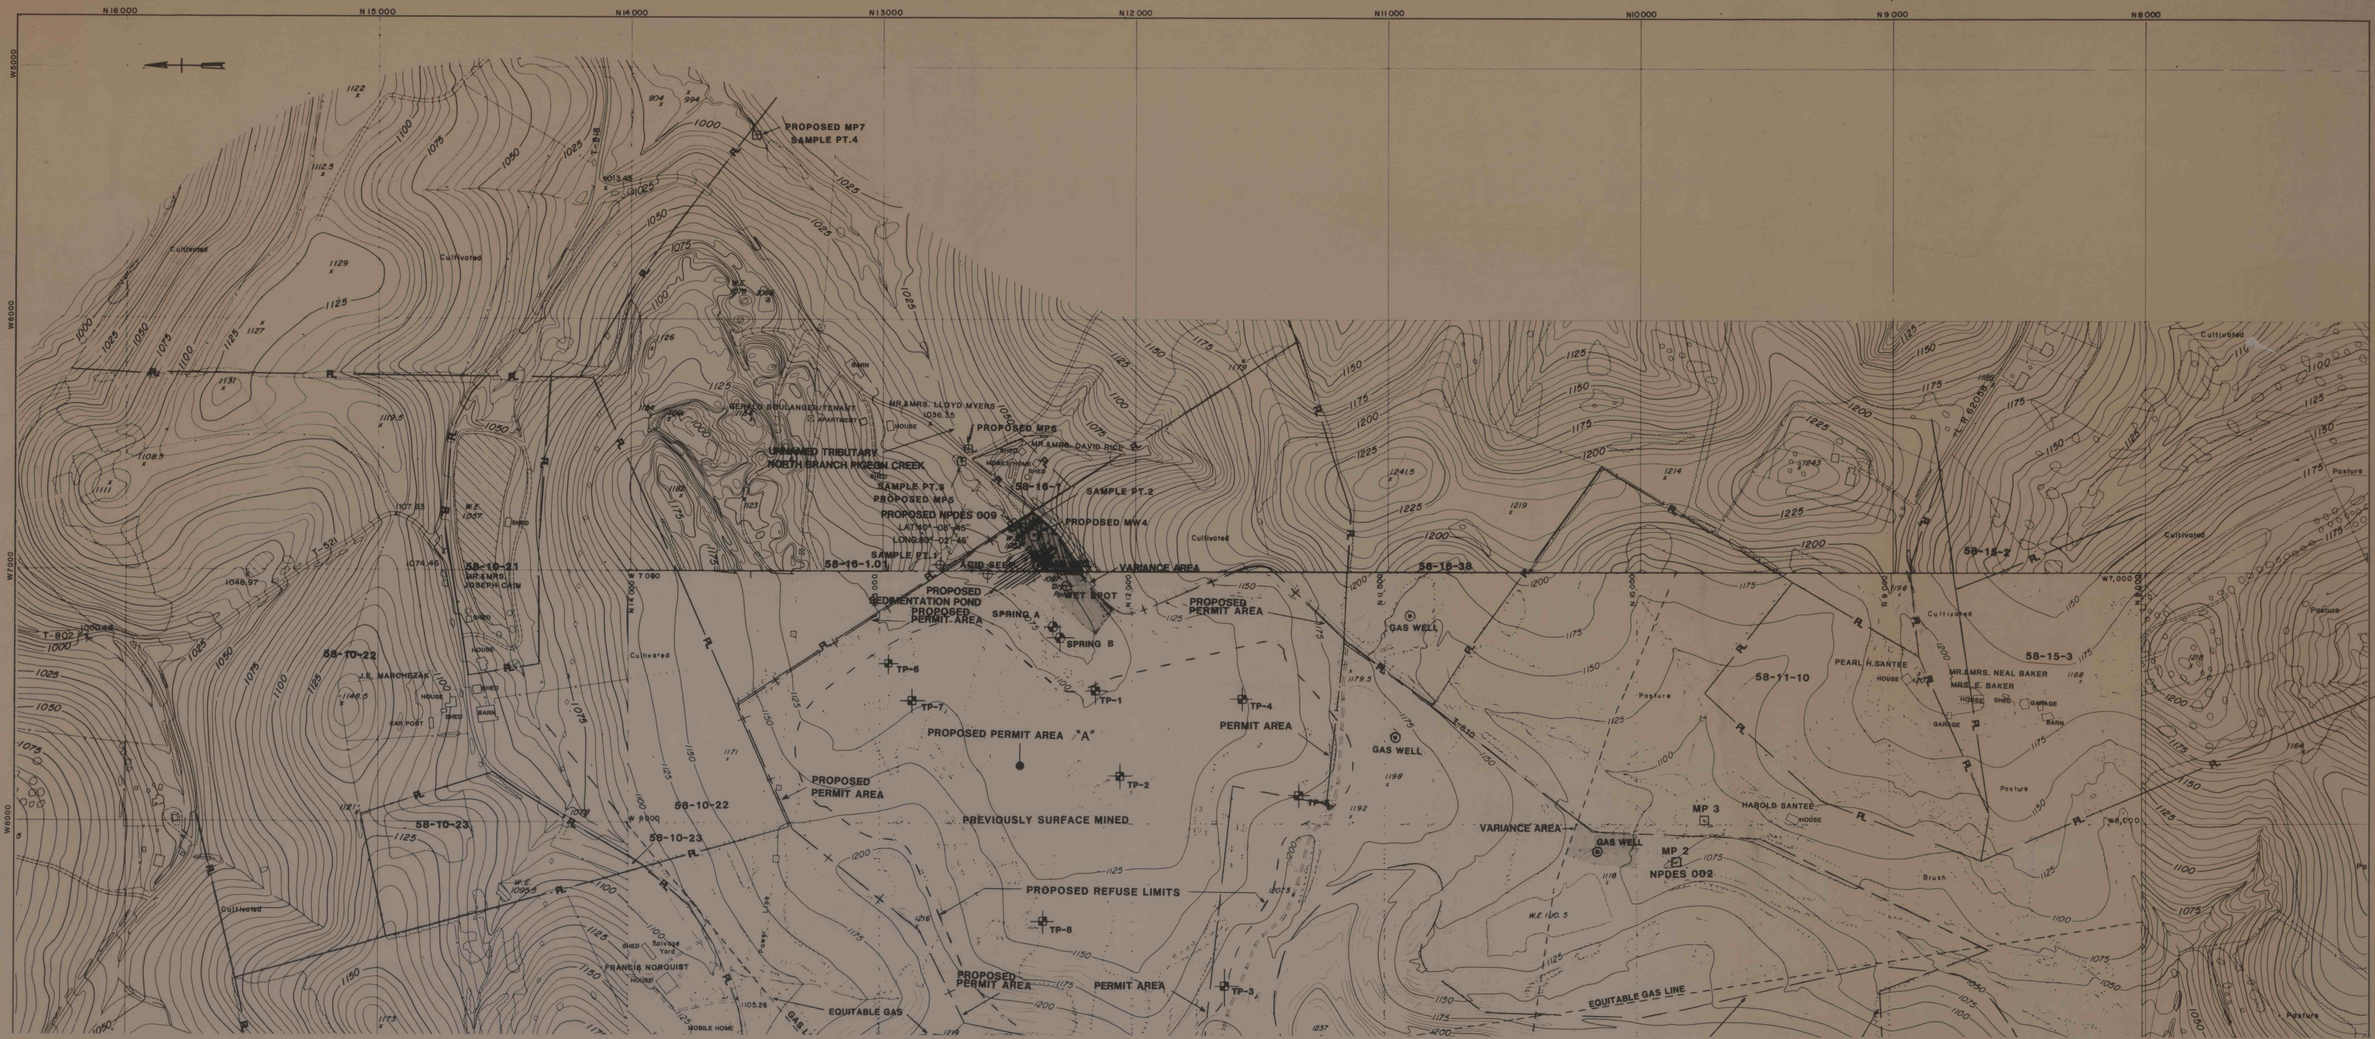
N16000
N15000
N14000
N13000
N12000
N11000
N10000
N9000
N8000
W5000
W6000
W7000
W8000
PROPOSED MP7
SAMPLE PT.4
UNNAMED TRIBUTARY
NORTH BRANCH PIGEON CREEK
SAMPLE PT.3
PROPOSED MP5
PROPOSED NPDES 009
LAT.40°-08'-45"
LONG.80°-02'-46"
SAMPLE PT.1
PROPOSED MP6
SAMPLE PT.2
PROPOSED MW4
ACID SEEP
VARIANCE AREA
WET SPOT
PROPOSED SEDIMENTATION POND
PROPOSED PERMIT AREA
SPRING A
SPRING B
PROPOSED PERMIT AREA "A"
PREVIOUSLY SURFACE MINED
PROPOSED REFUSE LIMITS
PERMIT AREA
GAS WELL
MP 3
MP 2
NPDES 002
EQUITABLE GAS LINE
EQUITABLE GAS
58-16-1
58-16-1.0
58-16-38
58-15-2
58-15-3
58-11-10
58-10-21
58-10-22
58-10-23
T-802
T-52
T-298

N16000
N15000
N14000
N13000
N12000
N11000
N10000
N9000
N8000
W5000
W6000
W7000
W8000
UNNAMED TRIBUTARY
NORTH BRANCH PIGEON CREEK
PROPOSED NPDES 009
LAT.40°-08'-45"
LONG.80°-02'-46"
GAS WELL
PLUGGED
SEDIMENTATION POND
DIVERSION / CONVEYANCE CHANNEL "A"
DIVERSION / CONVEYANCE CHANNEL "B"
PROPOSED PERMIT AREA "A"
PROPOSED PERMIT AREA
PROPOSED TOPSOIL STORAGE AREA AND BORROW AREA
PERMIT AREA
T-802
T-52

IMAPS #16012