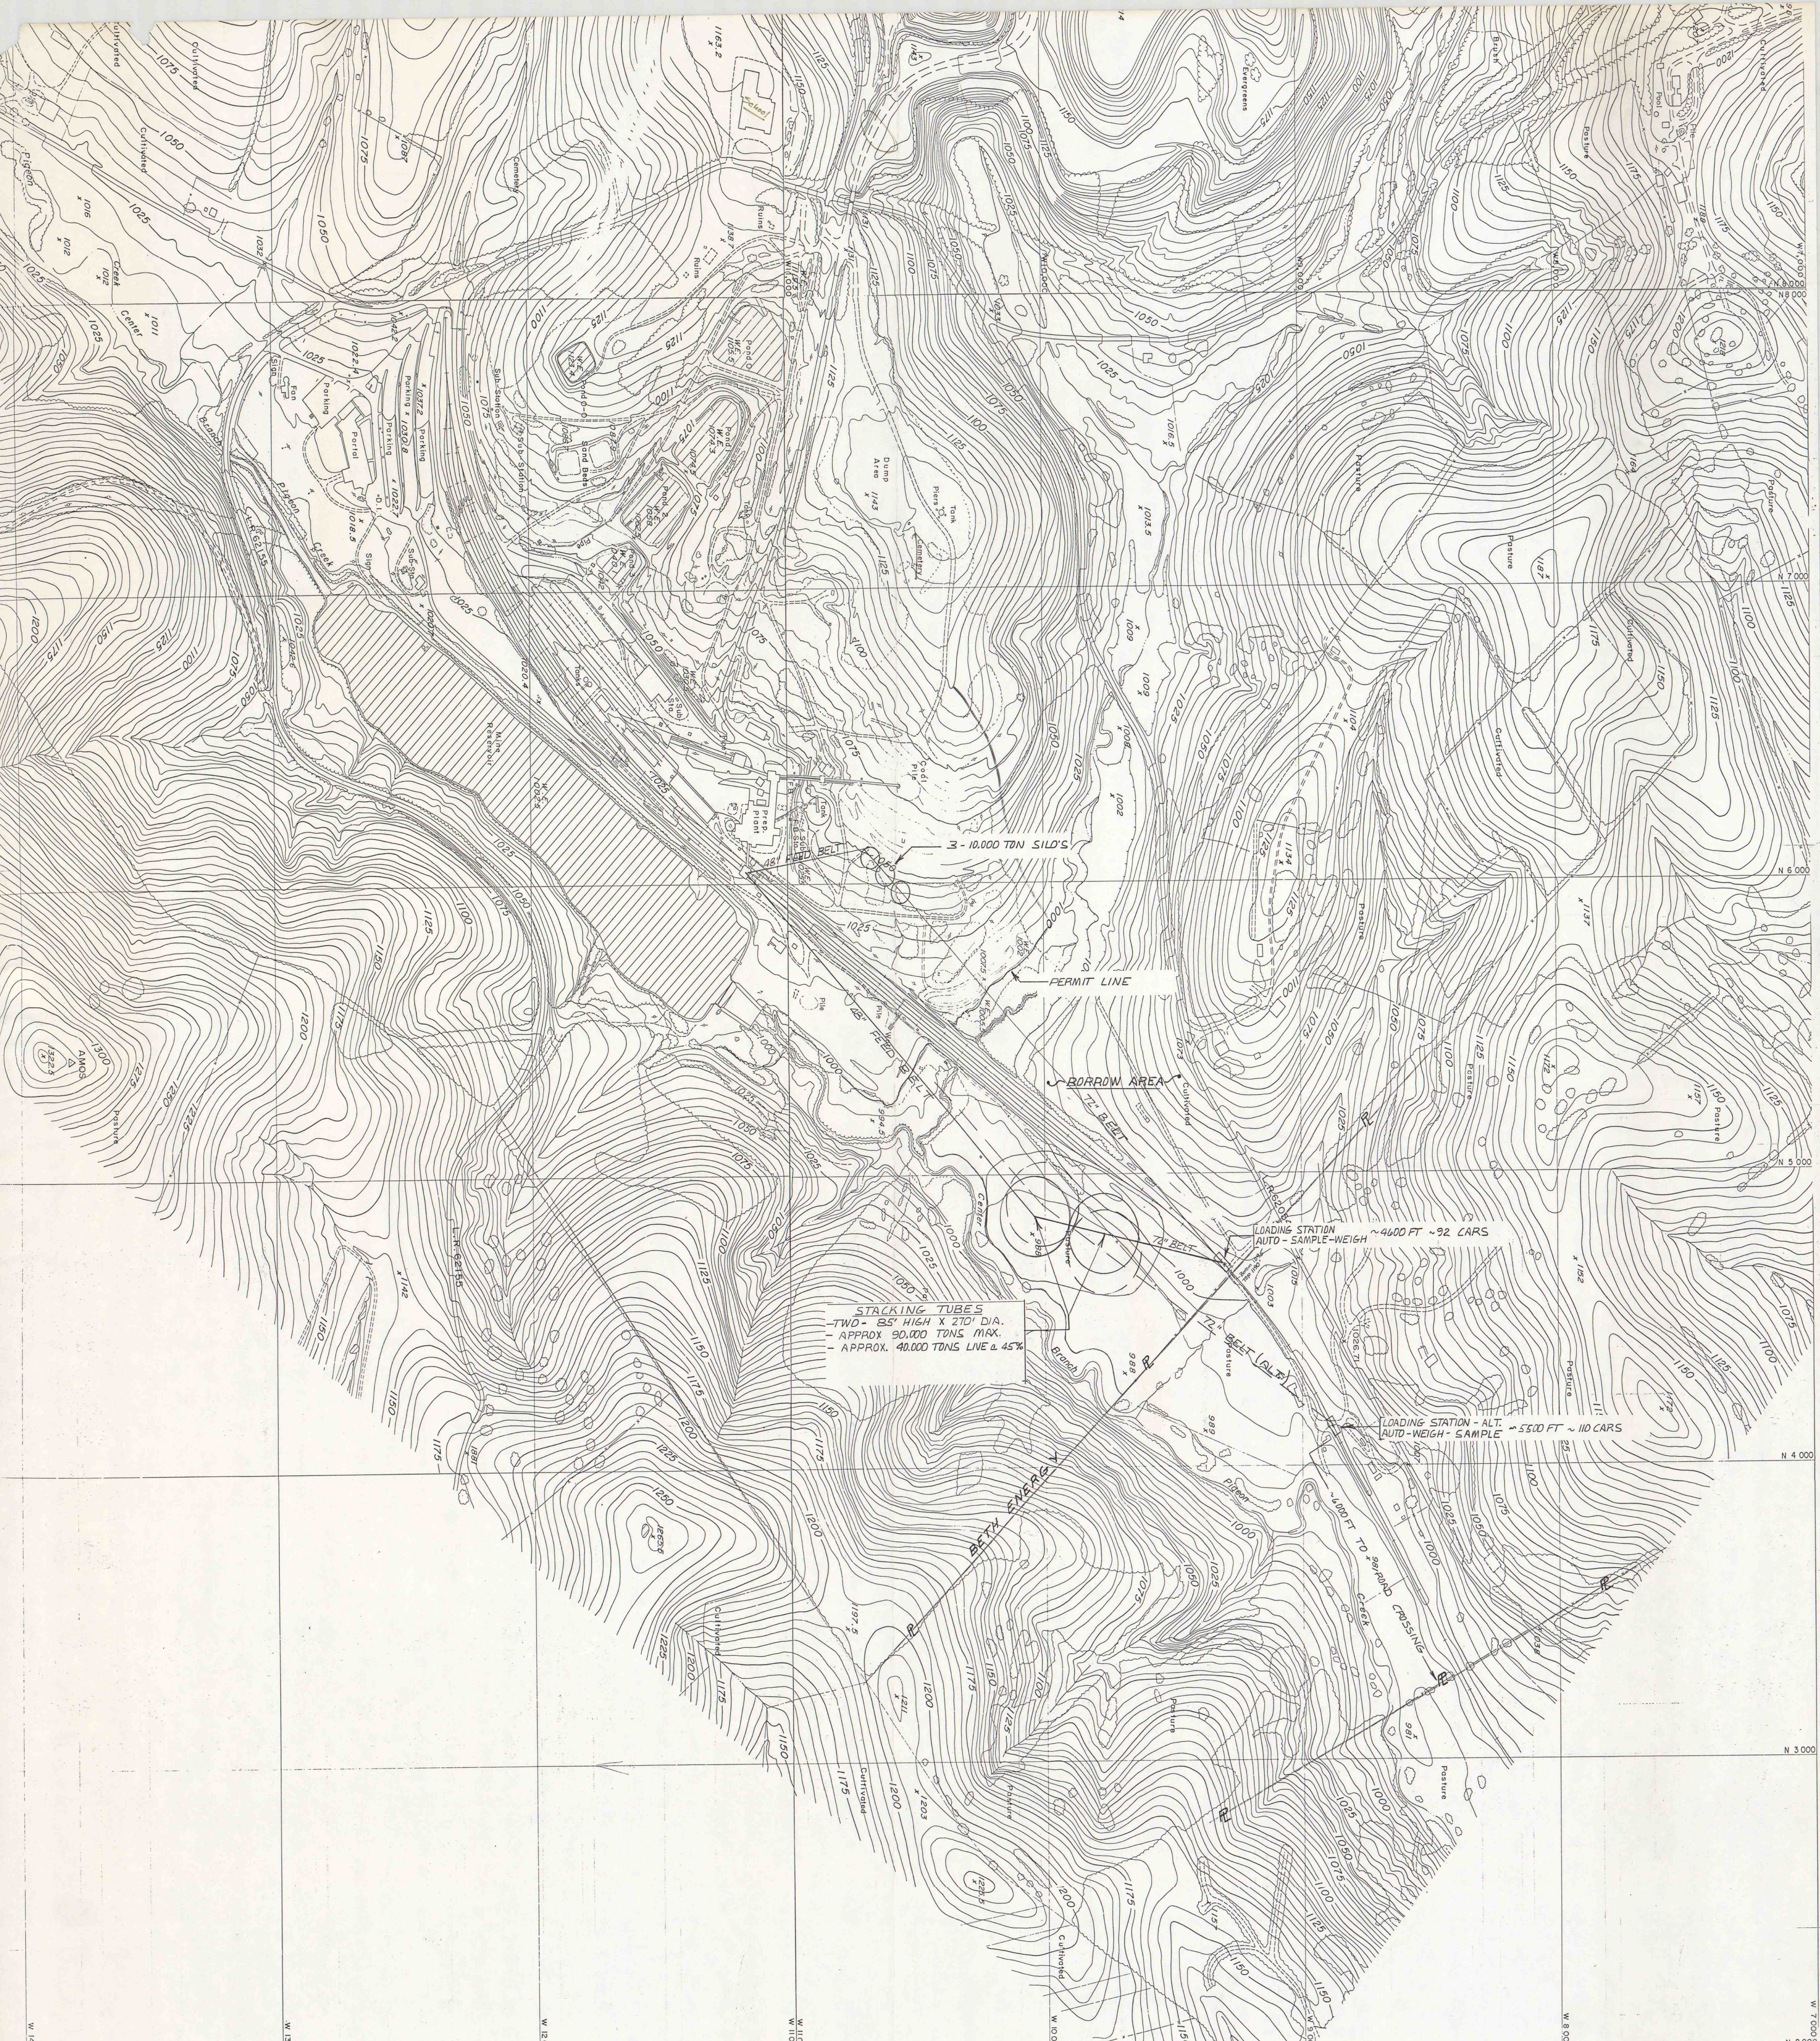
3 - 10.000 TON SILO'S
PERMIT LINE
BORROW AREA
48" FEED BELT
72" BELT
72" BELT (ALT)
STACKING TUBES
-TWO - 85' HIGH X 270' DIA.
- APPROX 90.000 TONS MAX.
- APPROX. 40.000 TONS LIVE @ 45%
LOADING STATION
AUTO - SAMPLE - WEIGH ~4600 FT ~92 CARS
LOADING STATION - ALT.
AUTO - WEIGH - SAMPLE ~5500 FT ~ 110 CARS
~6000 FT TO ROAD CROSSING
BETH ENERGY
Mine Reservoir
Prep. Plant
Portal
Parking
Sub Station
Sand Beds
Dump Area
Coal Pile
Tanks
Cemetery
School
Ruins
Evergreens
Brush
Pool
Pigeon Creek
Center Branch
L.R. 62155
AMOS
Cultivated
Pasture
N 8 000
N 7 000
N 6 000
N 5 000
N 4 000
N 3 000
N 2 000
W 14 000
W 13 000
W 12 000
W 11 000
W 10 000
W 9 000
W 8 000
W 7 000

IMAPS #16022