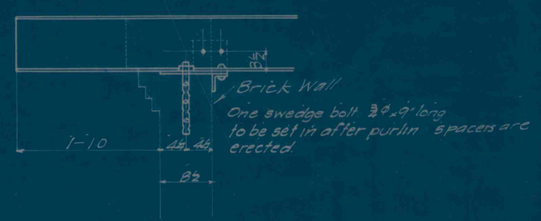

Section AA
Showing gable wall and purlins

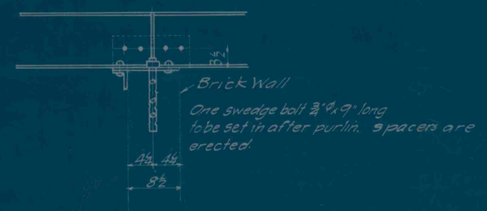

Section B.B.
Showing partition wall and purlins

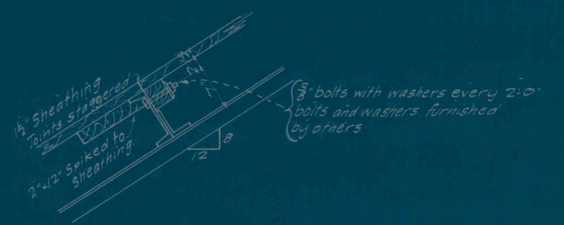

Sketch Showing fastening of
Roof Sheathing to purlins

ROOF FOR POWER HOUSE
Conifer Pa.
ALLEGHENY RIVER MINING CO.

AMERICAN BRIDGE CO
AMBRIDGE PLANT

Drwgs made at Amb. Pl. In Charge of P.F.
Detailed by R.F.L. Date 10/9 Checked by Date
Fld Conn Chk. By Date
ORDER NO 84889 SHEET NO E1.

IMAPS # 16090