Number:	429
Date:	Sept. 19, 1908
Scale:	1/8 = 1' - 1/2" = 1' - 0"
Drawn by:	P.O.A.
Correct:	Chief Engr.

ALLEGHENY RIVER MINING CO.
POWER-STATION
FOR
BEAVER MINES - CONIFER, PA.

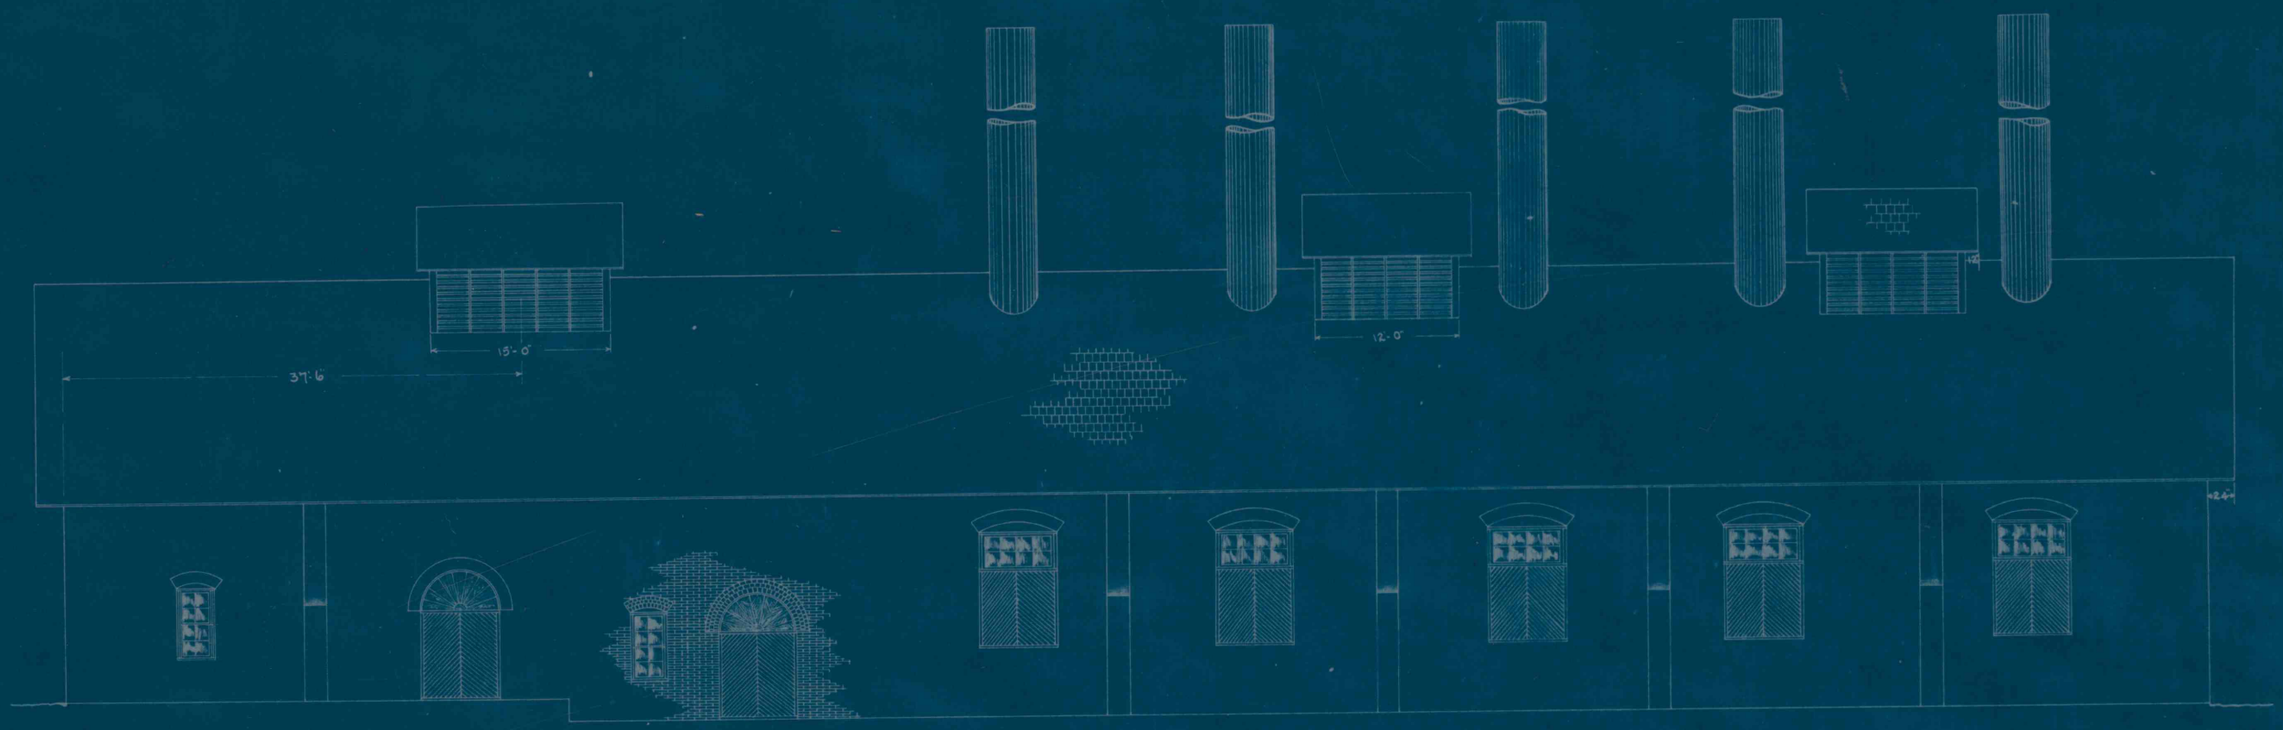

East Side Elev.

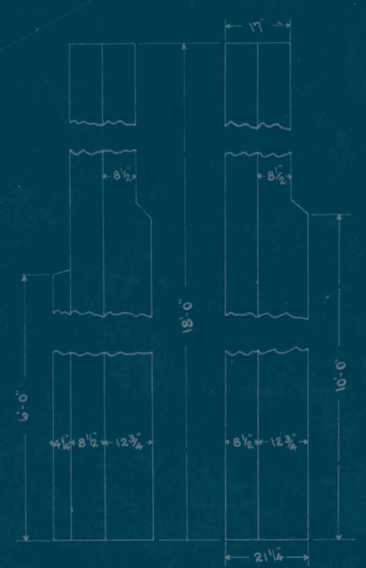

Section of Wall and Buttress on East Side of Building and in Boiler Room.

Section of Wall and Buttress on West Side of Building, and North and South Ends except that Buttress on North End to be 12¾" for 20' up.

Buttresses measure 21¼" across face.

Note:
Buttresses on interior walls to be 12¾" thick and 21¼" face for full height.

Section of Roof showing framing of Monitors.

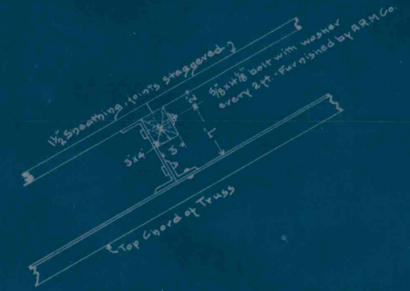

Section showing fastening of Roof Sheathing to Purlins

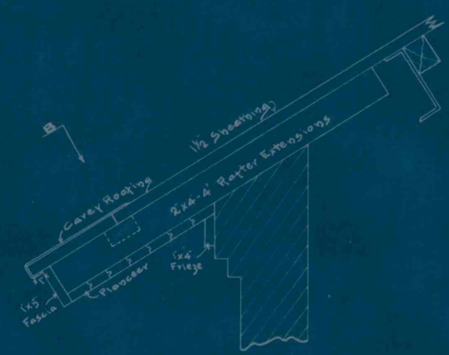

Section showing trim at Side Eaves

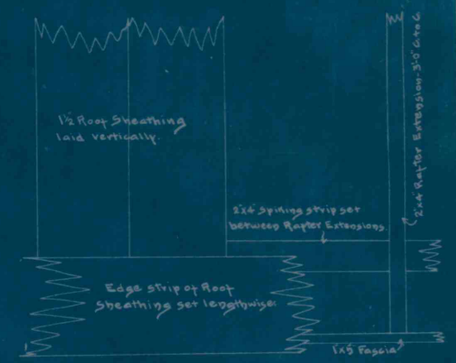

View of Side Eaves looking down in direction of Arrow B

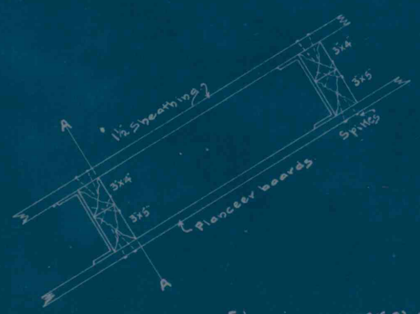

Showing manner of supporting Planceer at Ends of Building

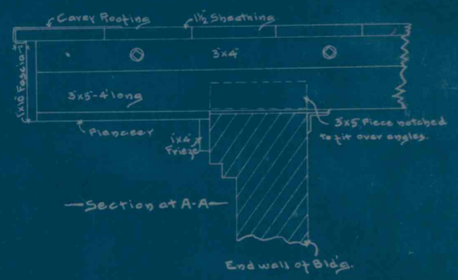

Section at A-A

IMAPS #16101