8 Boilers - Union Iron Works
72 x 18
4 Compressors - Ingersoll Rand Co.
Class A 22 and 24½ x 24
2 Generators - Ridgway Dynamo Works.
20 x 22 Eng. D.C. to 200 KW Dynamo.

ALLEGHENY RIVER MINING Co.

Diagram for POWER STATION BUILDING.
BEAVER MINES - CONIFER, Pa.

Scale 1/16" = 1'

Aug. 24, 1908.

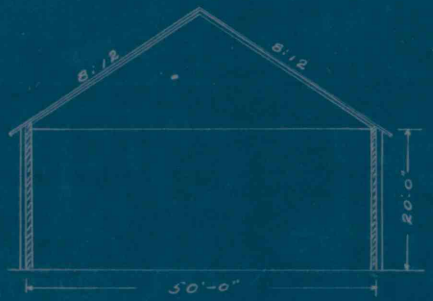

Section -

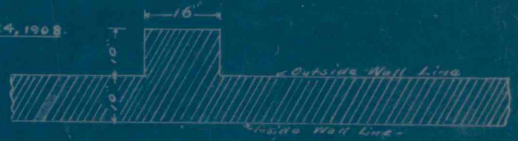

SECTION OF WALL - Scale ½" = 1'

Walls of Vitrified Building Tile,
With Buttress under each
Roof Truss Bearing.

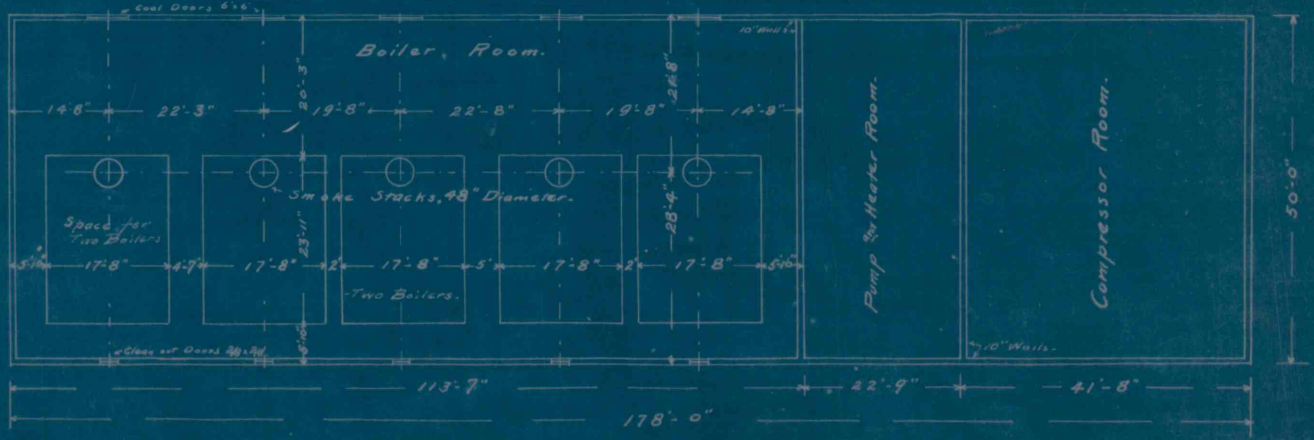

J. MAPS # 16164